


WEST ELEVATION.



EAST ELEVATION.

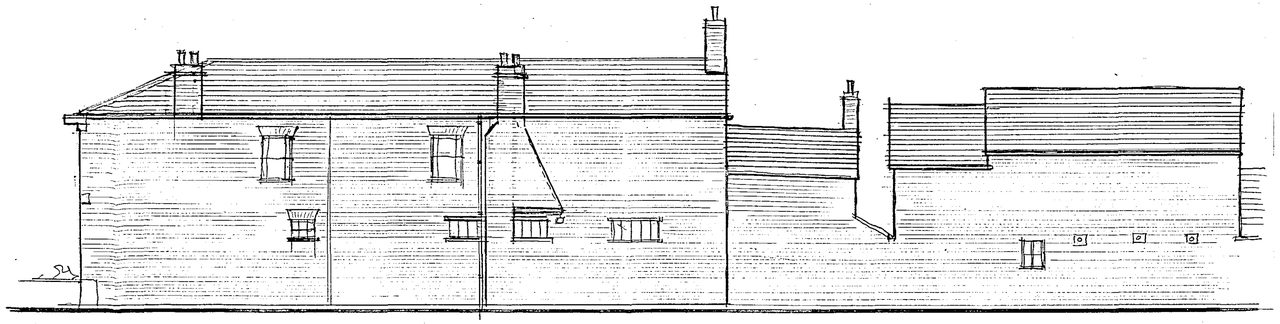

FRONT ELEVATION.

DETERMINED
PLN

NOTES:
All dimensions must be checked on site and not scaled from this drawing.

A		
	Date	Revisions

© copyright

J. K. D. S.

01733 380616

Client

PRIORY DEV. LTD.

Job Title

CHANGE OF USE
DWELLING TO FLATS
AT 3 EAST STREET, CROWLAND

Drawing Title

EXISTING ELEVATIONS

RECEIVED 26 AUG 2008

Ref. 899/08

Scale 1:100

Date July 08 | Drawn by JK

Drg No. 08.1464.06 | Rev.

A PRODUCT OF THE UNO RANGE-ARCHITECT CAT. No 7311