
LAND AT BLACKBIRD CLOSE. CROWLAND. PETERBOROUGH. PE6 0BA

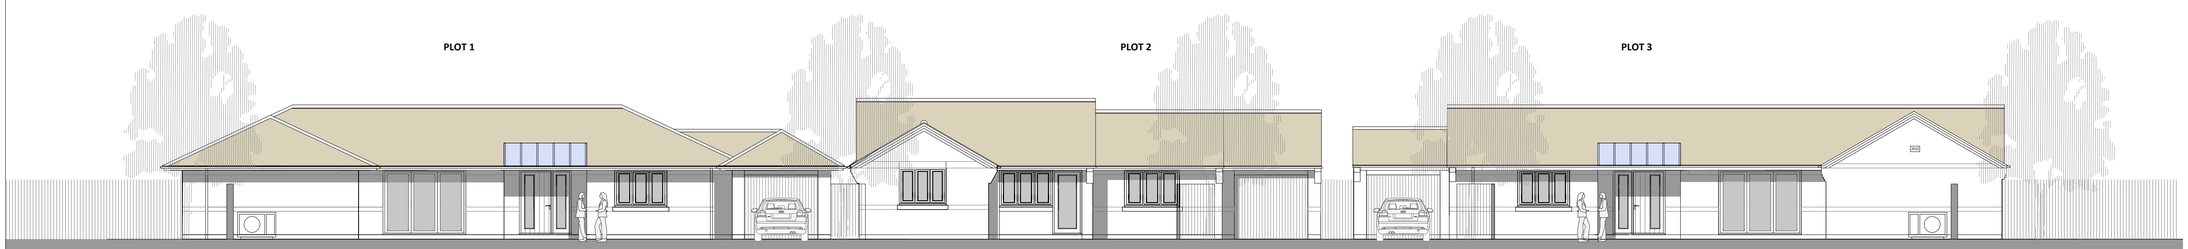

VIEW OF DWELLINGS FROM FRONT GARDENS



PROPOSED ELEVATIONS

drawing number
BC/11/C

revision
A 15/03/2022 Drawing issued.
B 26/07/2022 Revised to 3 dwellings
C 12/08/2022 Site redesigned

NOTES
1 Do not scale from the drawings. Dimensions to be checked on site
2 All work to comply with the current building regulations.
3 All drawings are the copyright of sharman architecture.
4 This drawing is intended to identify the main features and principal components.Construction work should be carried out and supervised by experienced and competent personnel and hence exhaustive detail is not required.

title
PROPOSED SITE PLAN

scale	**date**	**drawn**
1:250 Print at A2	MARCH 2022	PS

contract
MR BLACKBIRD

sharman architecture
OAK BARN. WILLOW DROVE. BOROUGH FEN. PETERBOROUGH. PE6 7QB
tel: 07724 529 094
email: paulsharman1@btinternet.com