

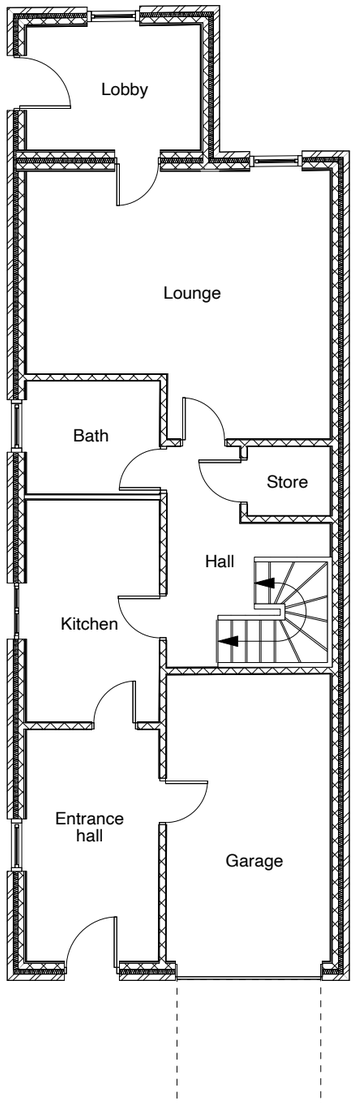



1 Ground Floor Plan
Scale: 1:100

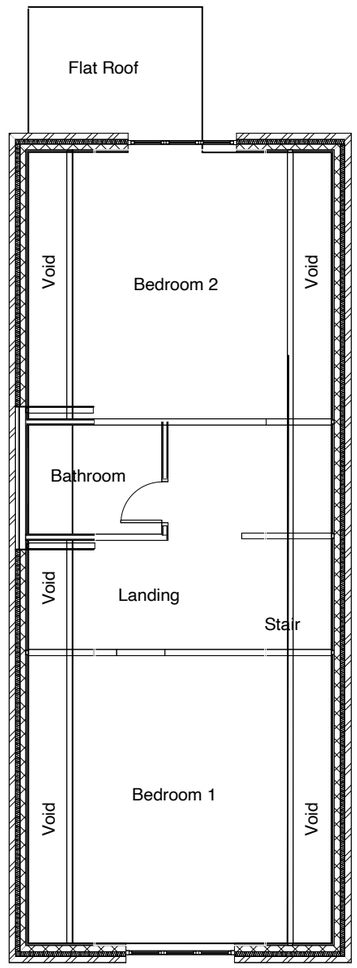


2 First Floor GA
Scale: 1:100

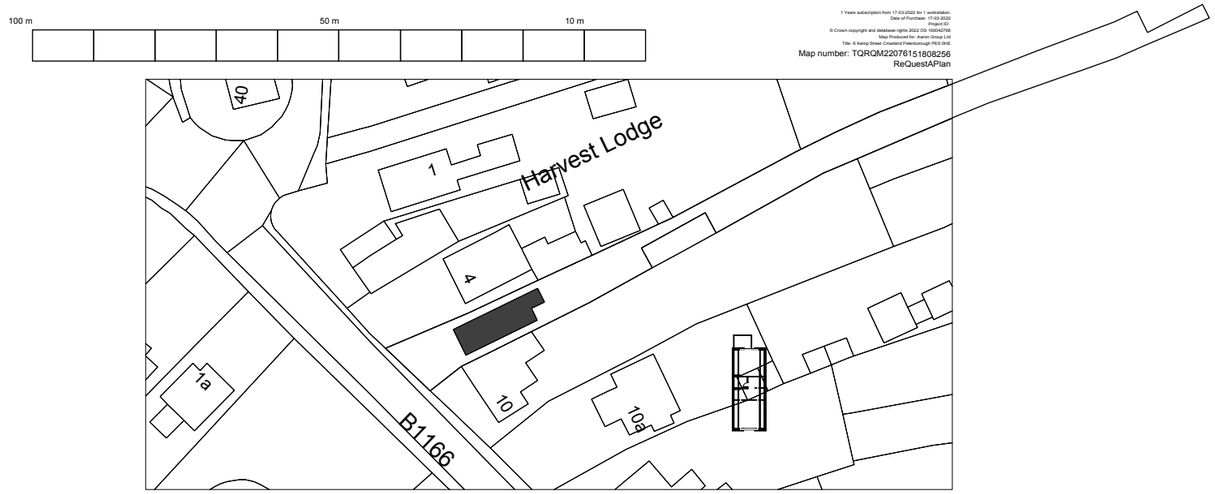


3 Location Plan
Scale: 1:1000


**Brannami**

33A South Street Stanground Peterborough PE2 8EU
Telephone 01733 358817


Client

Aaron Group

Project

6 Kemp Street
Crowland
Peterborough PE6 0HE

Drawing Title

Existing Floor Plans

| Drawing Nr | Revision | Date |
|---|---|---|
| **P417 - 01** A3 | - | 11 03 22 |