

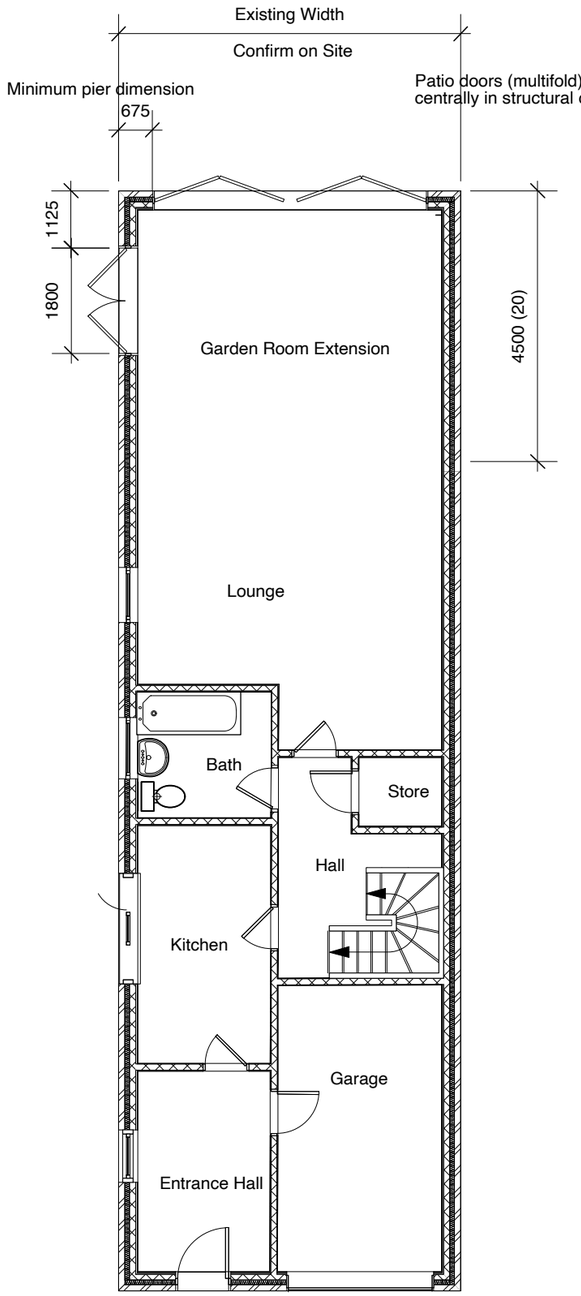



1 Ground Floor Plan
Scale: 1:100

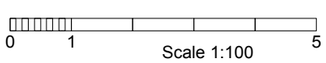

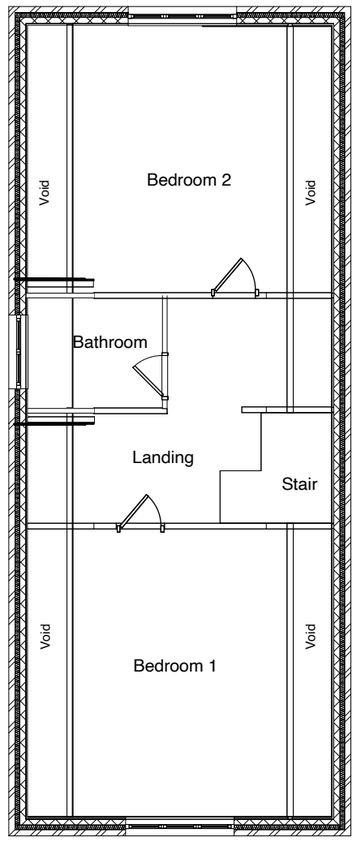

2 First Floor Plan
Scale: 1:100

No alterations to first floor layout

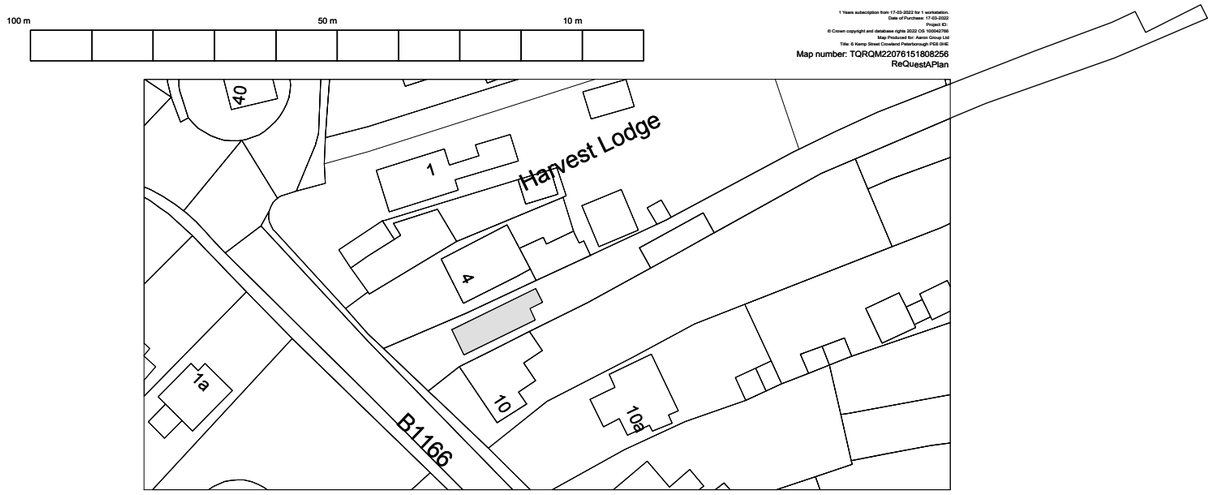

3 Location Plan
Scale: 1:1000

GENERAL NOTES

1. This drawing is to be read in conjunction with all other relevant architectural and engineers drawings and specifications.

2. All dimensions specified on the drawing are in millimetres (mm). For the purposes of construction, this drawing must not be scaled and only written or calculated dimensions used.

3. Dimensions to be checked on site by the contractor and any discrepancies brought to the Engineers or Architects attention in accordance with the specification.

4. All proprietary products to be strictly used in accordance with the manufacturers specification and details.

Brannami

33A South Street Stanground Peterborough PE2 8EU
Telephone 01733 358817

Client

Aaron Group

Project

6 Kemp Street
Crowland
Peterborough PE6 0HE

Drawing Title

Proposed Floor Plans

Drawing Nr	Revision	Date
P417 - 11 A3	-	11 04 22