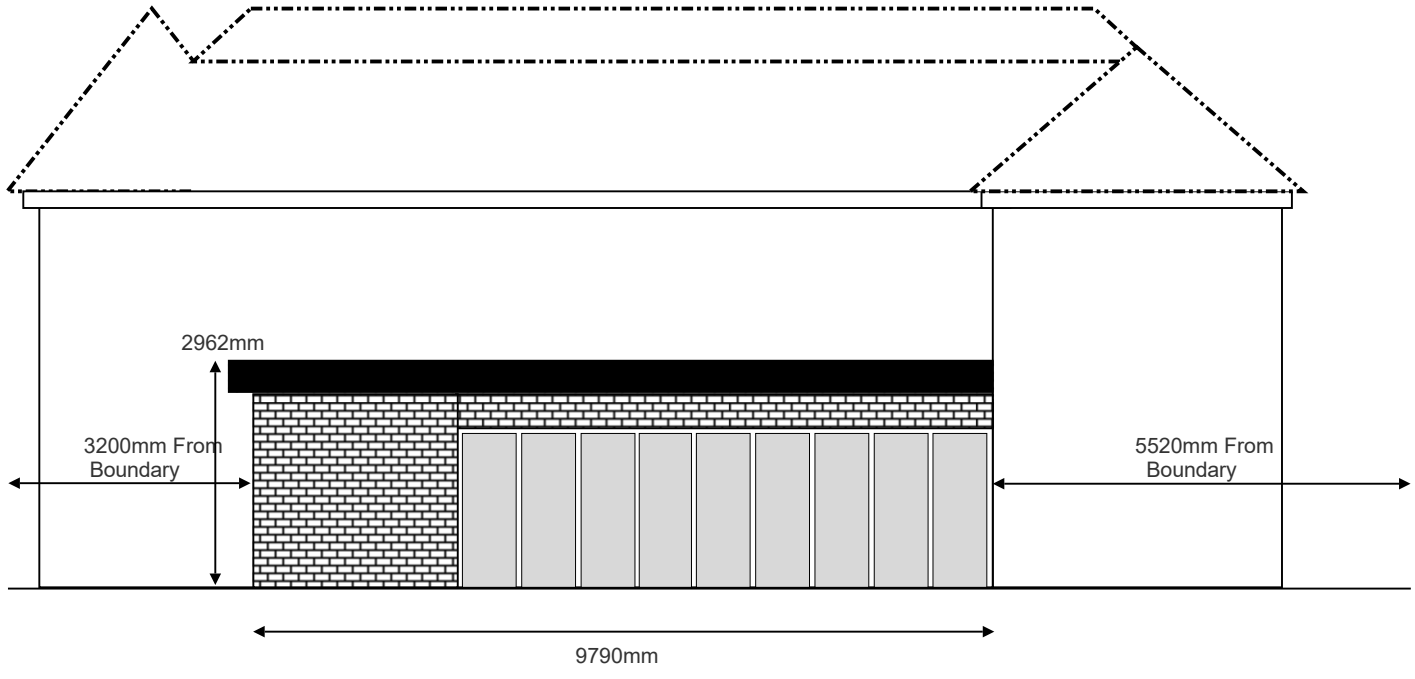


Site: **8 Peterborough Road**	Drawing: **001**	Project: **001**	Drawn: **S.Paterson**	Notes:	**8 Peterborough Road Crowland Peterborough Lincolnshire PE6 0BA**
Title: **Single Story Extension Rear Elevation**	Scale: **1 : 100**	Date: **01/10/2025**	Rev:		