
Note:

1. All dimensions noted are in millimetres unless stated otherwise.
2. Do not scale from this drawing, if dimensions are not clear ask.
3. This document has been created in accordance with Plandescil Ltd. Terms & Conditions along with the scope of works provided by the client to Plandescil Ltd. Any use of this document other than for its original purpose is prohibited, Plandescil Ltd. accept no liability for any third party uses of this document.
4. Plandescil Ltd. to be immediately notified of any suspected omissions or discrepancies.
5. This drawing is to be read in conjunction with all other relevant documents relating to the project.


11. Emergency Flare

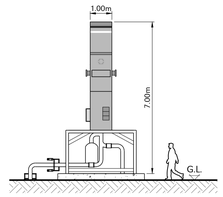

Front Elevation


6. Technical Building (2No.)

Note:
Side elevation not visible due to control building being situated between Fermentation Tank and Liquid Digestate Storage Tank

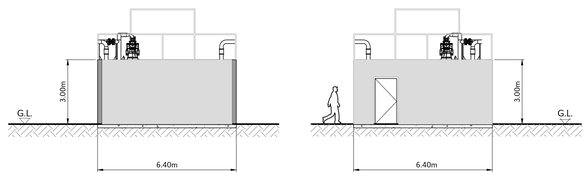


Front Elevation — Rear Elevation

18. E-Box

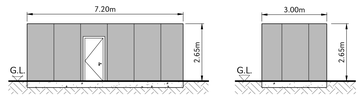


Front Elevation — Side Elevation

7&8. Digestate Storage Area + Seperator

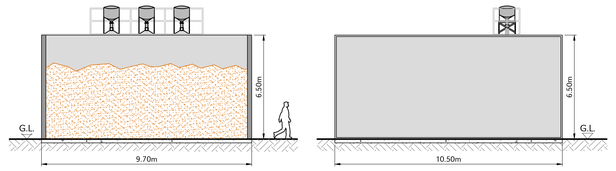


Front Elevation — Side Elevation

20. Chiller

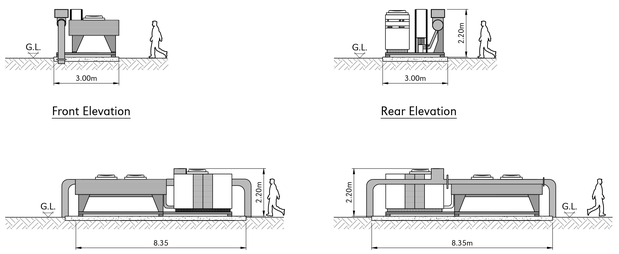


Front Elevation — Rear Elevation — Left Side Elevation — Right Side Elevation

16. Bio Filter

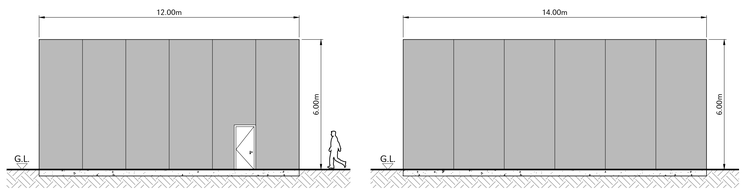


Front Elevation — Side Elevation

15. Pasteurisation Tanks (2No.)

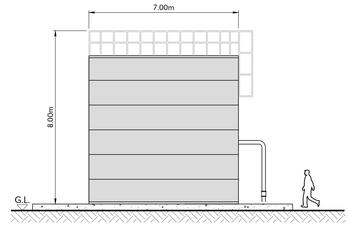


Front Elevation

21. Mississippi Paddle Dryer

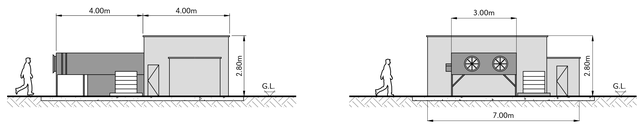


Front Elevation — Side Elevation — Rear Elevation — Side Elevation

22. Woodchip Dryer

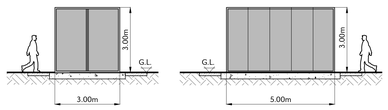


Front Elevation — Side Elevation

19. Store

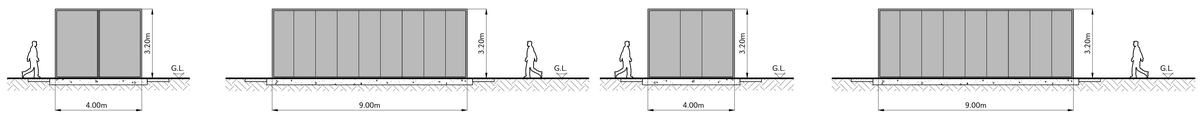


Front Elevation — Side Elevation — Rear Elevation — Side Elevation

17. Workshop

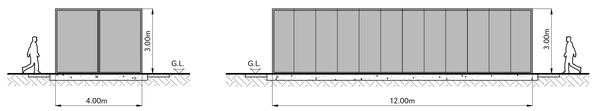

Front Elevation — Side Elevation

14. Reception Building

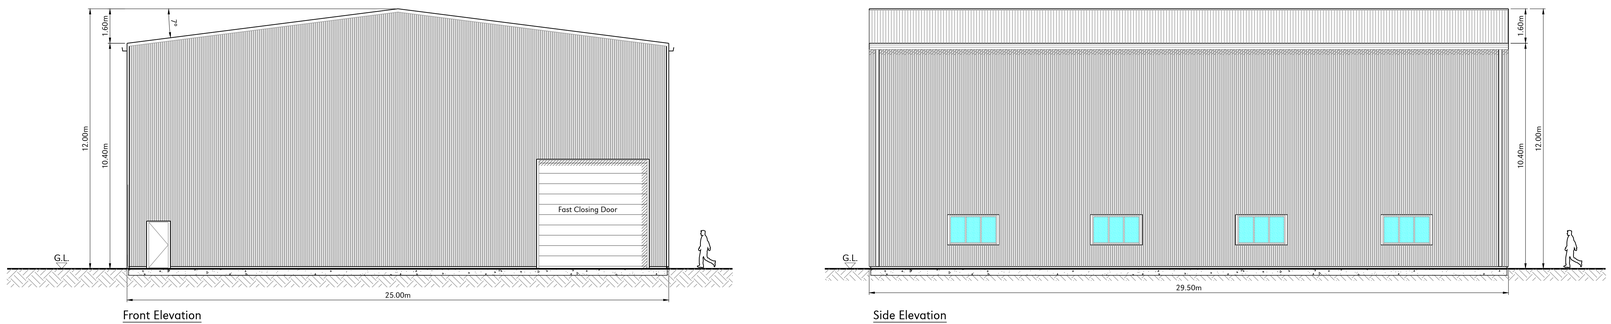

Front Elevation — Side Elevation

Notes:

Actual units installed on site may vary in detail from the typical units illustrated.

Drawing to be read in conjunction with 18561/2005, Existing Elevations 1/2.

FOR PLANNING

Rev	Date	Chkd	Description
A	12-08-19	OAJ	Minor Amendments
0	08-10-15	OAJ	First Issue

plandescil consulting engineers

Connaught Road Attleborough Norfolk NR17 2BW
Telephone: (01953) 452001 Fax: (01953) 456955
E-mail: pdc@plandescil.co.uk www.plandescil.co.uk

civil•structural•environmental•surveying

Client
Material Change Ltd.

Project
Proposed AD Plant
Decoy Farm, Crowland
Lincolnshire

Drawing Title
Existing Elevations (2/2)

Scale U.N.O.	Date	Drawn By
1:100 (A0)	September 2015	AF

Drawing No. 18561/2006 Rev A

1:100 - DRAWING SCALE REFERENCE (m)

5 0 5 10 15

This drawing and the works depicted thereon are the copyright of Plandescil Consulting Engineers Ltd. Unauthorised reproduction infringes copyright.

Web Links: Lincolnshire County Council is not responsible for any content displayed via external web links