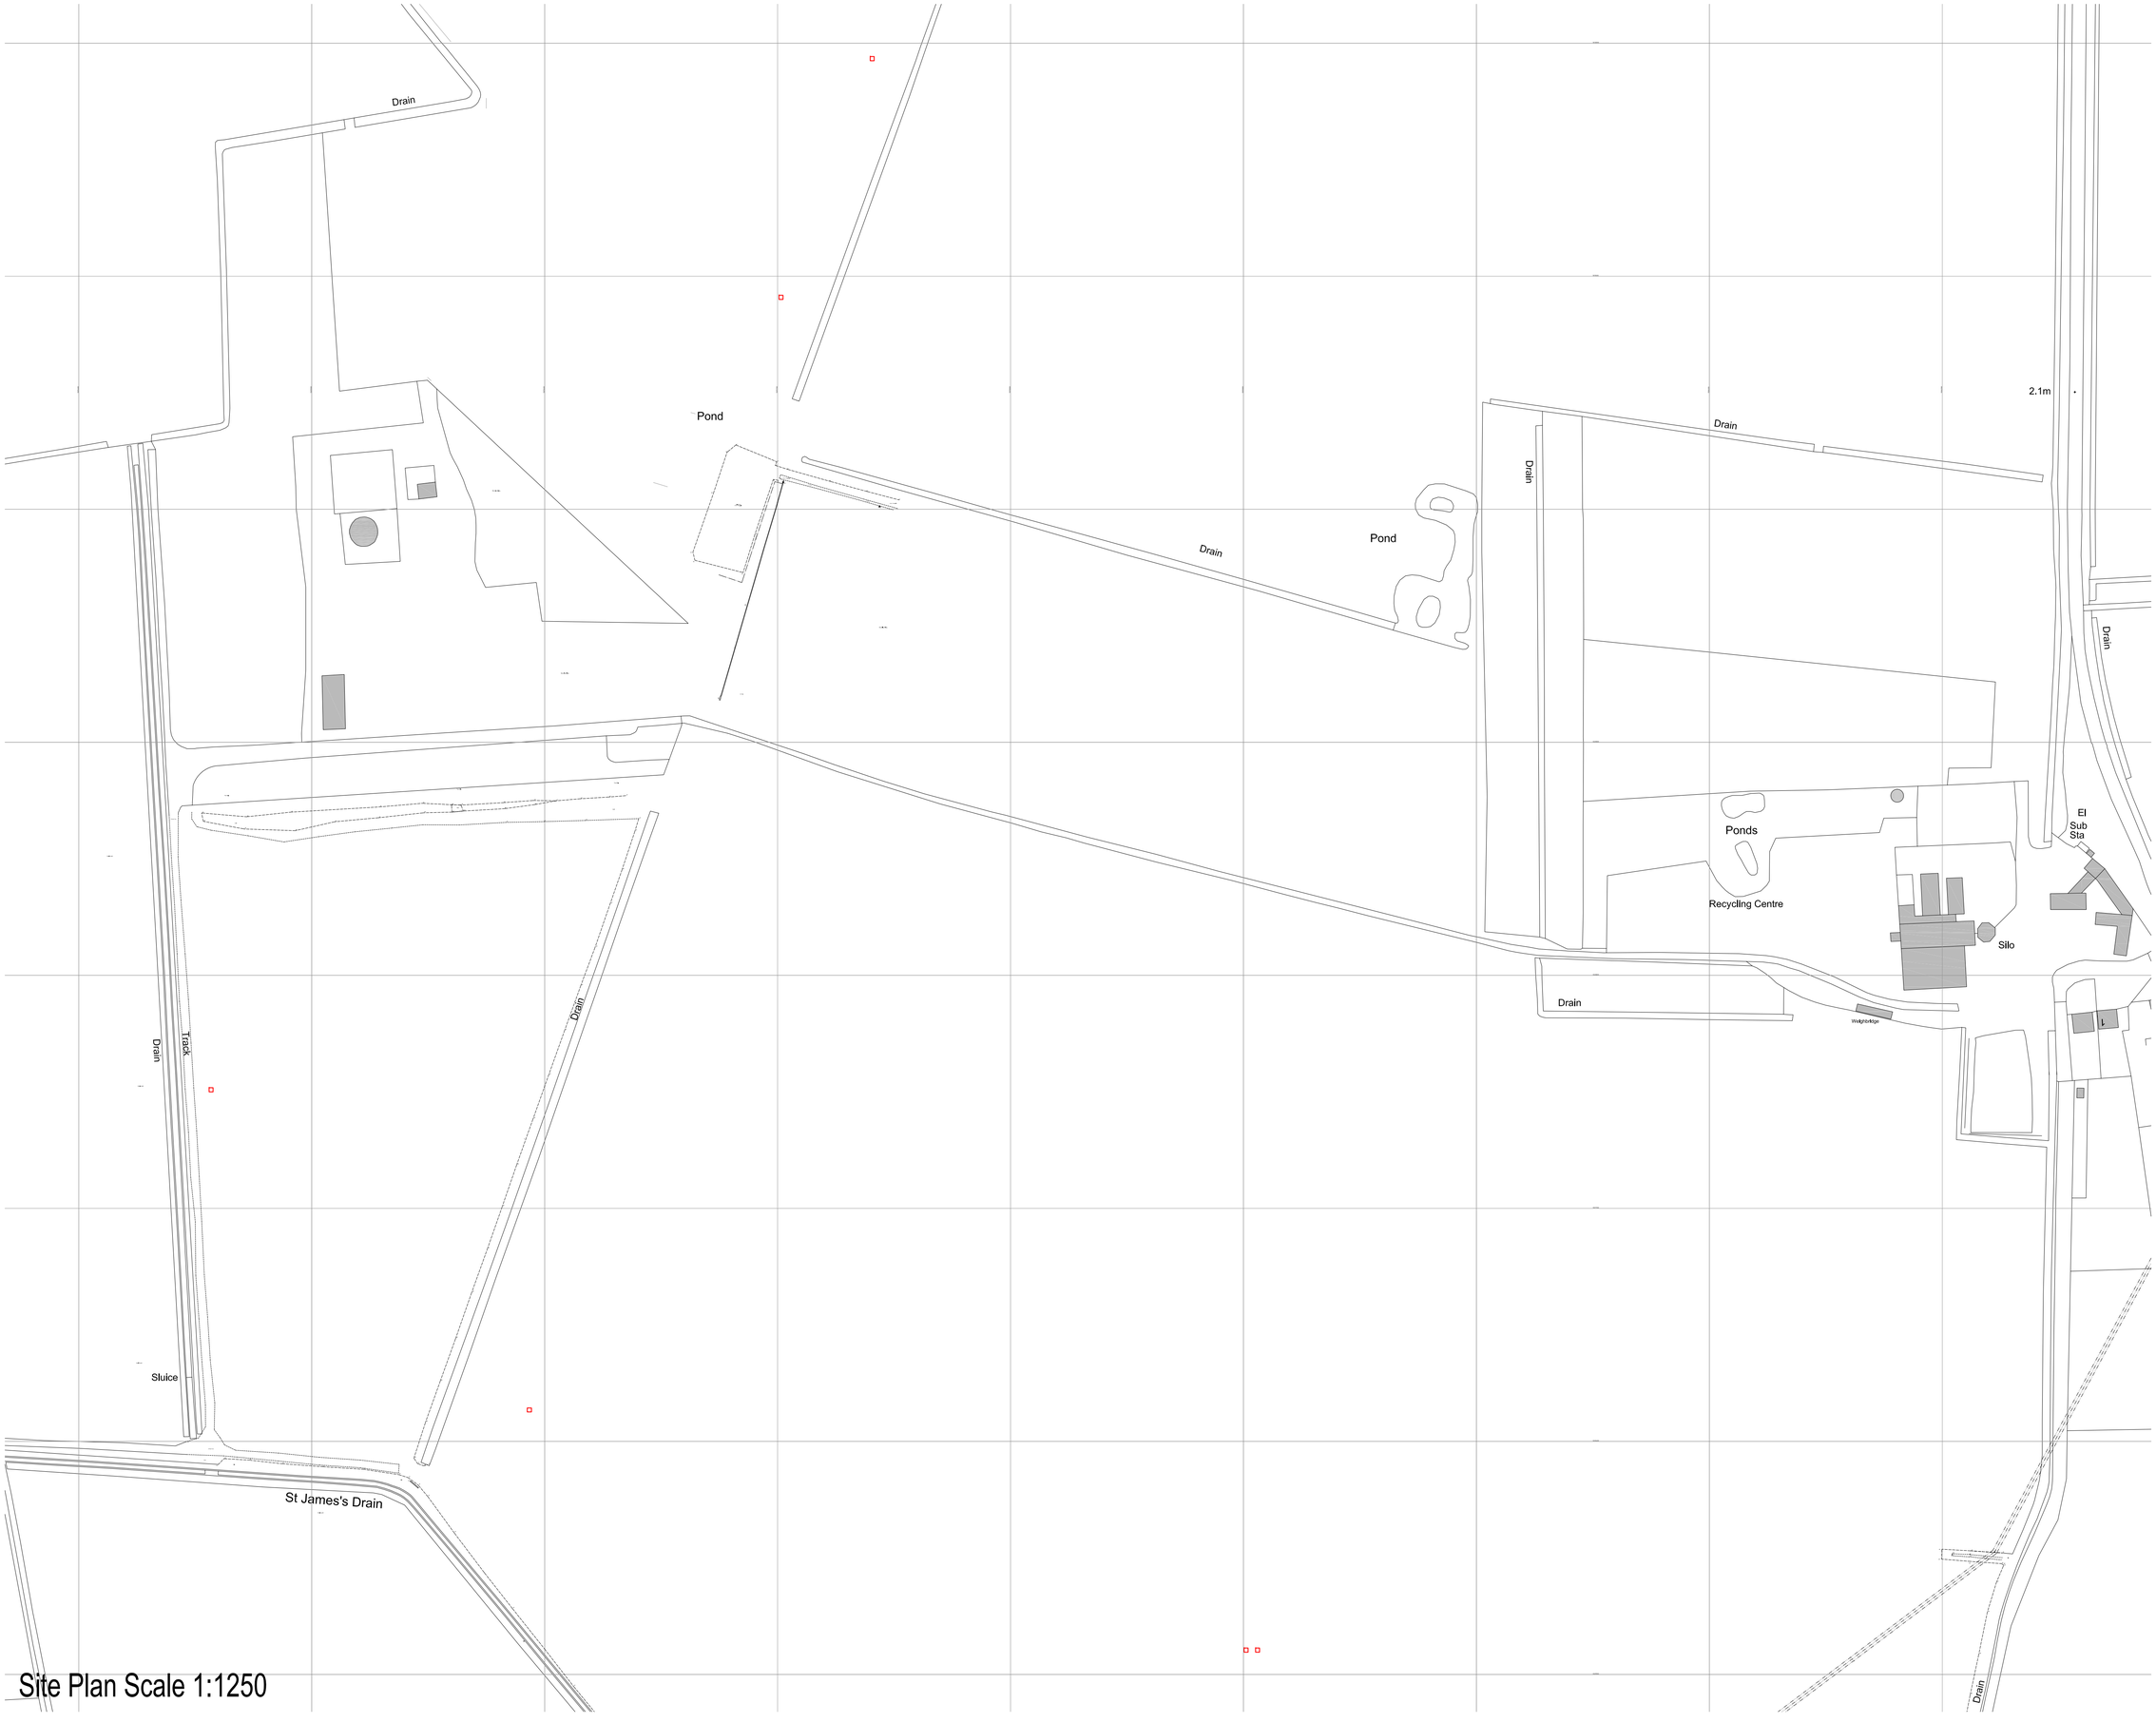


Site Plan Scale 1:1250

Revision:

Project:
Decoy Solar Farm
Decoy Farm
Crowland
Peterborough

Client:
Push Energy

Drawing Title:
Switchgear Protection Location

Project Ref: / Drawing No.
15/PA201

Scale:	Date:	Drawn:	Checked:
As Noted @ A1	25/09/2015	JL	JK

PUSH ENERGY
1&2 Tollgate Business Park
Tollgate West
Stanway
Colchester
CO3 8AB
Tel: 01206 203253
Web: www.pushenergy.co.uk

Do not scale this drawing. Work to figured dimensions only. This drawing is copyright of Push Energy Ltd and should only be reproduced with their express permission.