

DO NOT SCALE
REPORT ERRORS AND OMISSIONS TO ARCHITECT
CHECK ALL DIMENSIONS BEFORE FABRICATION

REVISION	DRAWN	CHKD	DATE

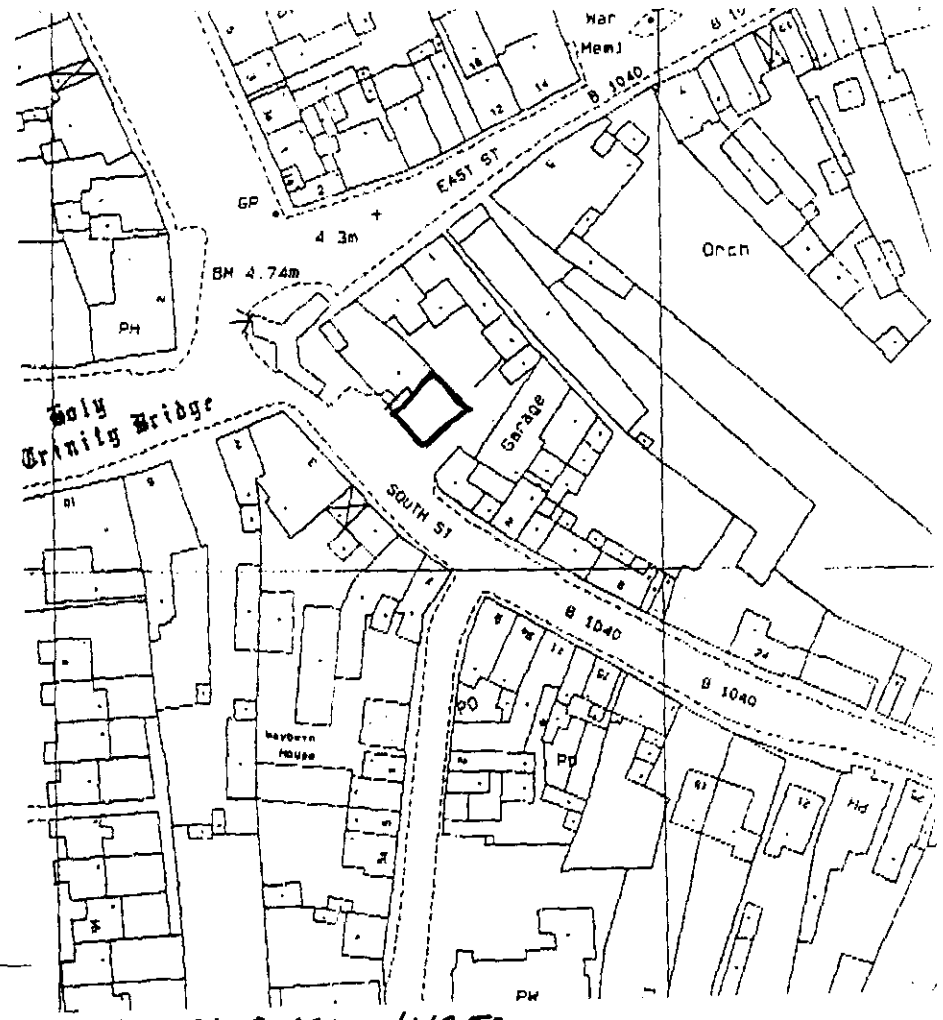

LOCATION PLAN 1:1250.

CONTRACT

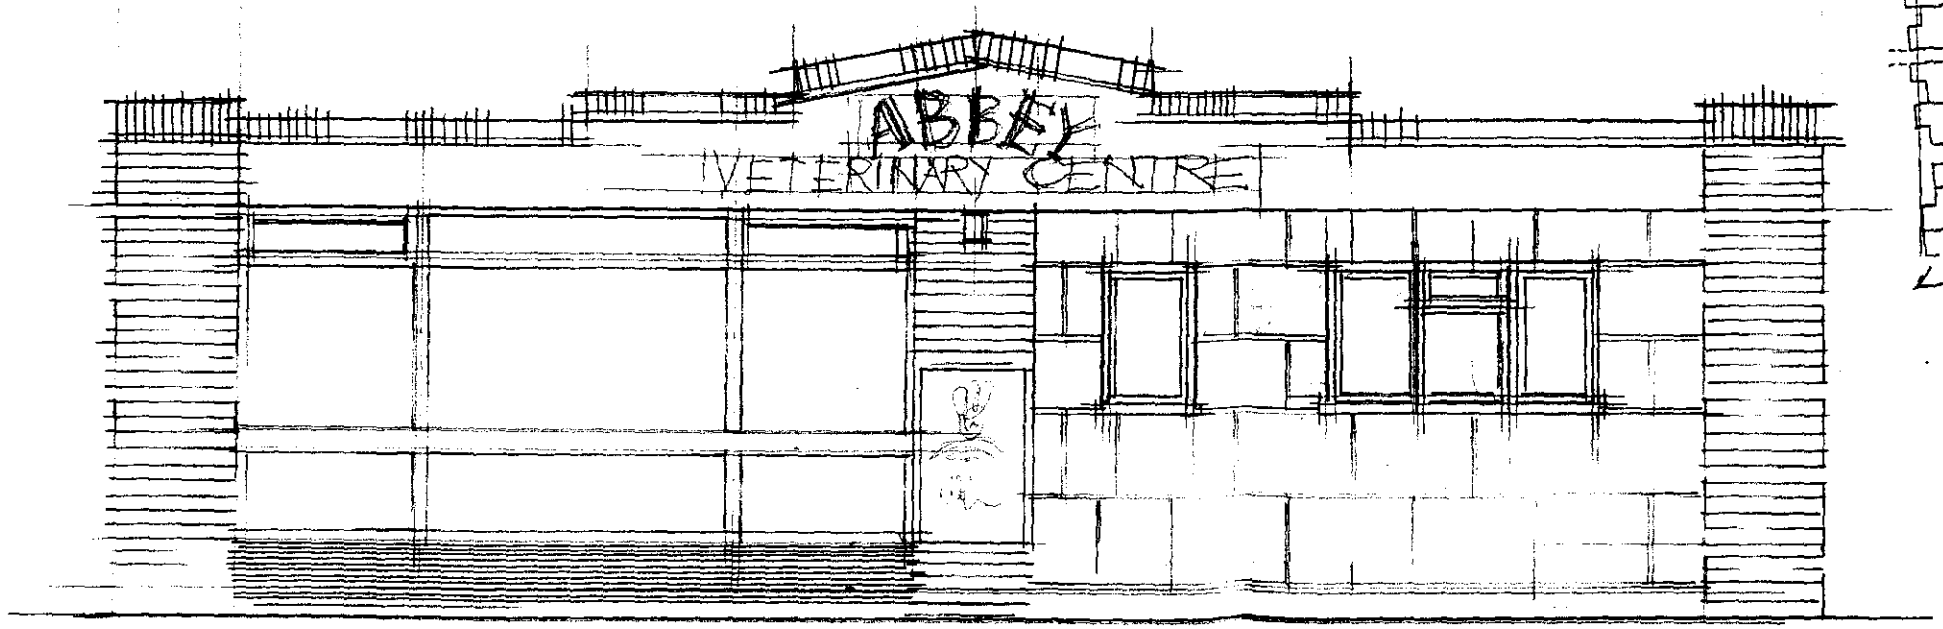

FRONT ELEVATION.

ABBEY VETERINARY CENTRE

TITLE

6 SOUTH STREET
CROWLAND.

SCALE	1:50	DATE	10698
DRAWN	MS.	CHECKED	
DRAWING Nº	98·239·01.	REVISION	

ATP

Ilford Essex
T 0181 532 4141
F 0181 532 4140
Billericay Essex
T 01277 658662