

PLANNING

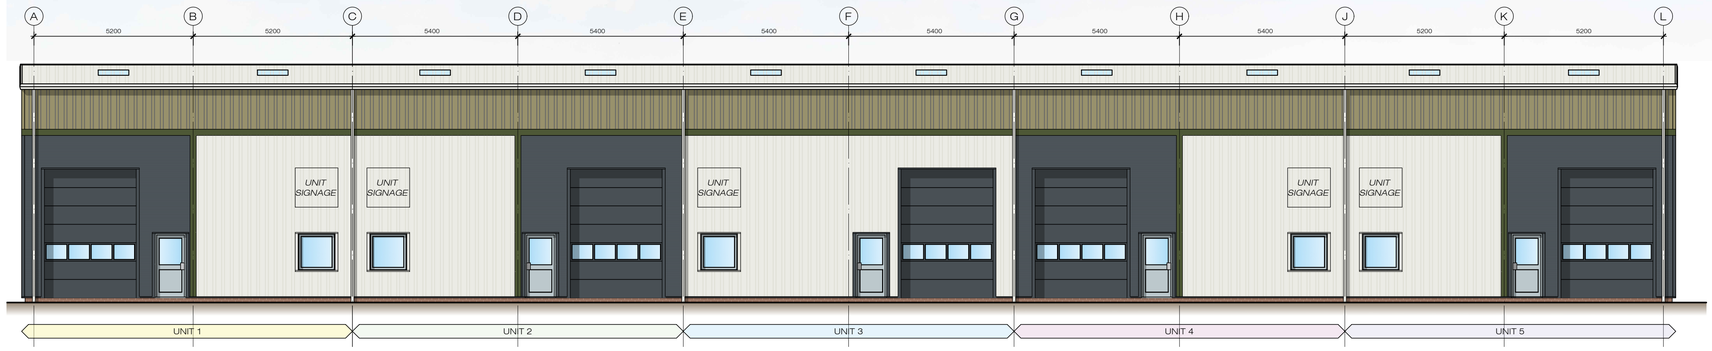

PROPOSED FRONT ELEVATIONS (5 No UNITS)
SCALE: 1:100

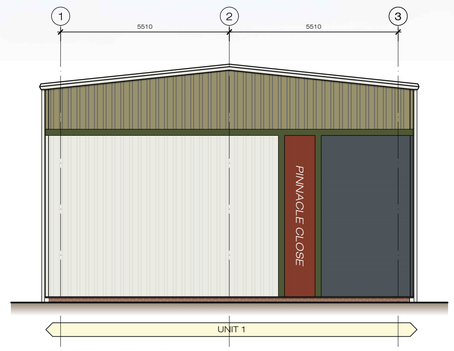

PROPOSED SIDE ELEVATION
SCALE: 1:100

PROPOSED REAR ELEVATIONS (5 No UNITS)
SCALE: 1:100

PROPOSED SIDE ELEVATION
SCALE: 1:100

PROPOSED FLOOR PLANS (5 No UNITS)
SCALE: 1:100

1:100 SCALE BAR(M)

0 1 2 3 4 5 6 7 8 9 10

PROPOSED INDICATIVE BUILDING SECTION B-B
SCALE: 1:100

NOTES:

THIS DOCUMENT IS THE PROPERTY OF J KNIGHT DESIGN LTD AND MAY NOT BE REISSUED, LOANED OR COPIED IN PART OR IN WHOLE WITHOUT WRITTEN PERMISSION © 2024

IT IS RECOMMENDED THAT INFORMATION IS NOT SCALED OFF THIS DRAWING. ALL DIMENSIONS ARE IN MILLIMETRES UNLESS STATED OTHERWISE.

THIS DRAWING SHOULD BE READ IN CONJUNCTION WITH ALL OTHER RELEVANT INFORMATION, SPECIFICATIONS & SCHEDULES.

IF THIS DRAWING IS RECEIVED ELECTRONICALLY IT IS THE RECIPIENTS RESPONSIBILITY TO PRINT THE DOCUMENT AT THE CORRECT SCALE.

ALL DIMENSIONS TO BE CHECKED ON SITE PRIOR TO COMMENCING WORK AND ANY DISCREPANCIES TO BE ADVISED IMMEDIATELY.

CONSTRUCTION (DESIGN & MANAGEMENT) REGULATIONS 2015
J KNIGHT DESIGN LTD ARE EMPLOYED AS A 'DESIGNER' AND WILL PROVIDE INFORMATION TO THOSE RESPONSIBLE FOR THE 'PRINCIPAL DESIGNER' AND TO THE CLIENT.

J KNIGHT DESIGN LTD ARE ONLY RESPONSIBLE FOR THE 'ARCHITECTURAL' DESIGN OF THE ELEMENTS INCLUDED ON THIS DRAWING.

ARCHITECTURAL DESIGN HAS BEEN CARRIED OUT WITH DUE CONSIDERATION FOR THE SAFETY DURING CONSTRUCTION, OCCUPATION AND MAINTENANCE OF THE FINISHED STRUCTURE.

THE WORKS CONTAIN NO EXTRAORDINARY HAZARDS OR RISKS THAT ARE NOT PRESENT DURING ROUTINE CONSTRUCTION OPERATIONS THAT WOULD NOT READILY BE APPARENT TO A COMPETENT CONTRACTOR.

THIS INFORMATION SHOULD BE INCLUDED AS PART OR COMMENCEMENT OF THE HEALTH AND SAFETY FILE FOR THE PROJECT.

PROPOSED LEGEND

- GREY HORIZONTAL MICRORIB PROFILE CLADDING 40mm INSULTED CORE
- FEATURE VERICAL MICRORIB PROFILE CLADDING 40mm INSULTED CORE
- OFF WHITE TRAPEZOIDAL PROFILE WALL AND ROOF CLADDING 40mm INSULTED CORE
- GREEN TRAPEZOIDAL PROFILE WALL CLADDING 40mm INSULTED CORE
- GREEN FEATURE BAND FLASHING
- 40mm CORE CLADDING ON PLAN COLOUR AS ELEVATIONS
- ROOFLIGHTS AS PROPOSED
- INDICATIVE AREA OF PV PANELS
- INSULATED SECTIONAL DOORS

REF.	DATE	DESCRIPTION
-	-	-

REVISIONS AS ABOVE

DRAWING STATUS:

PLANNING

J KNIGHT DESIGN
ARCHITECTURAL SERVICES

T: 01945 479175
E: STUDIO@JKNIGHTDESIGN.COM
W: WWW.JKNIGHTDESIGN.COM

21 OLD CHURCH ROAD
TERRINGTON ST JOHN
WISBECH, NORFOLK, PE14 7XA

CLIENT INFORMATION:

PINNACLE CLOSE,
PHOENIX LANE
CROWLAND,
PE6 0GB

PROJECT TITLE:

PROPOSED 9 No INDUSTRIAL UNITS
WITH EXTERNAL WORKS

DRAWING INFORMATION:

PROPOSED FLOOR PLANS,
ELEVATIONS AND TYPICAL SECTIONS
5 No. UNITS

SCALE:	DATE:	DRAWN BY:
1:100 @ A1	OCT 2024	HC

DRAWING REFERENCE: REVISION:

24139-PL004-

CHECKED / ISSUED BY: DATE: