

© Copyright. All Rights Reserved.
This drawing must not be produced without permission.
DO NOT SCALE
The Contractor is responsible for checking all dimensions.

NOTES

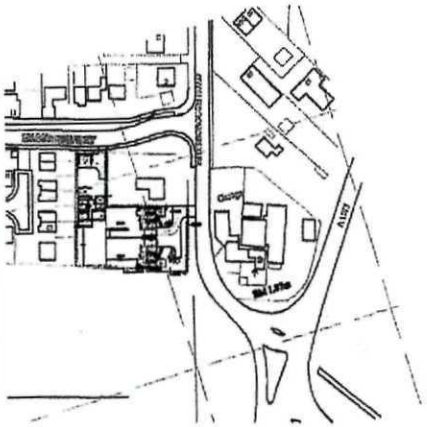

Location Plan
Scale 1:1250

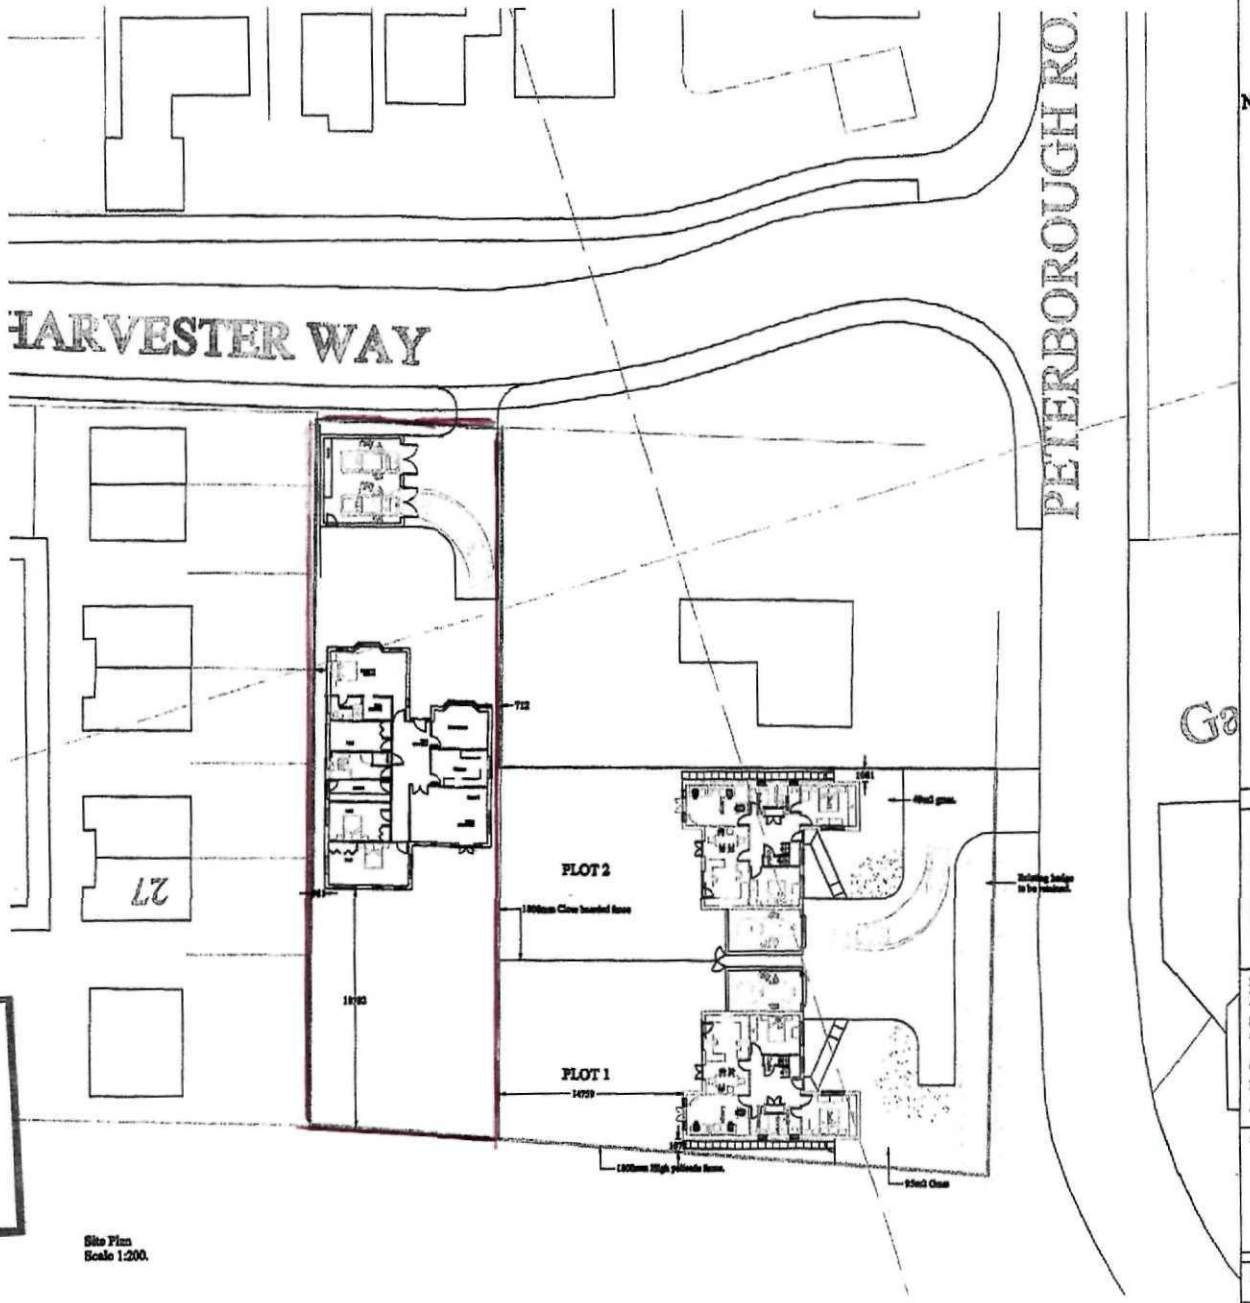

Site Plan
Scale 1:200.

SHDC
Planning & Development
- 5 NOV 2010
Ref: 0926-10

date	revision

ACCENT WILKINSON
ARCHITECTS · LANDSCAPE ARCHITECTS
TOWN PLANNERS · CONSERVATION OFFICERS
Oxford House, 11 Beaconsfield Close, Headington, Oxford, OX3 7ED
Telephone: 01865 759940 Fax: 01865 759941
E-mail: admin@accentwilkinson.co.uk

project
Proposed Detached Bungalows at
79 Peterborough Rd, Crowland and Harvester Way
for
A & G Builders

drawing title
Location and Site Plans

scale	@ A1	date
1:1250,1:200		Oct 09

project number / drawing number
94708 / 500-01

revision