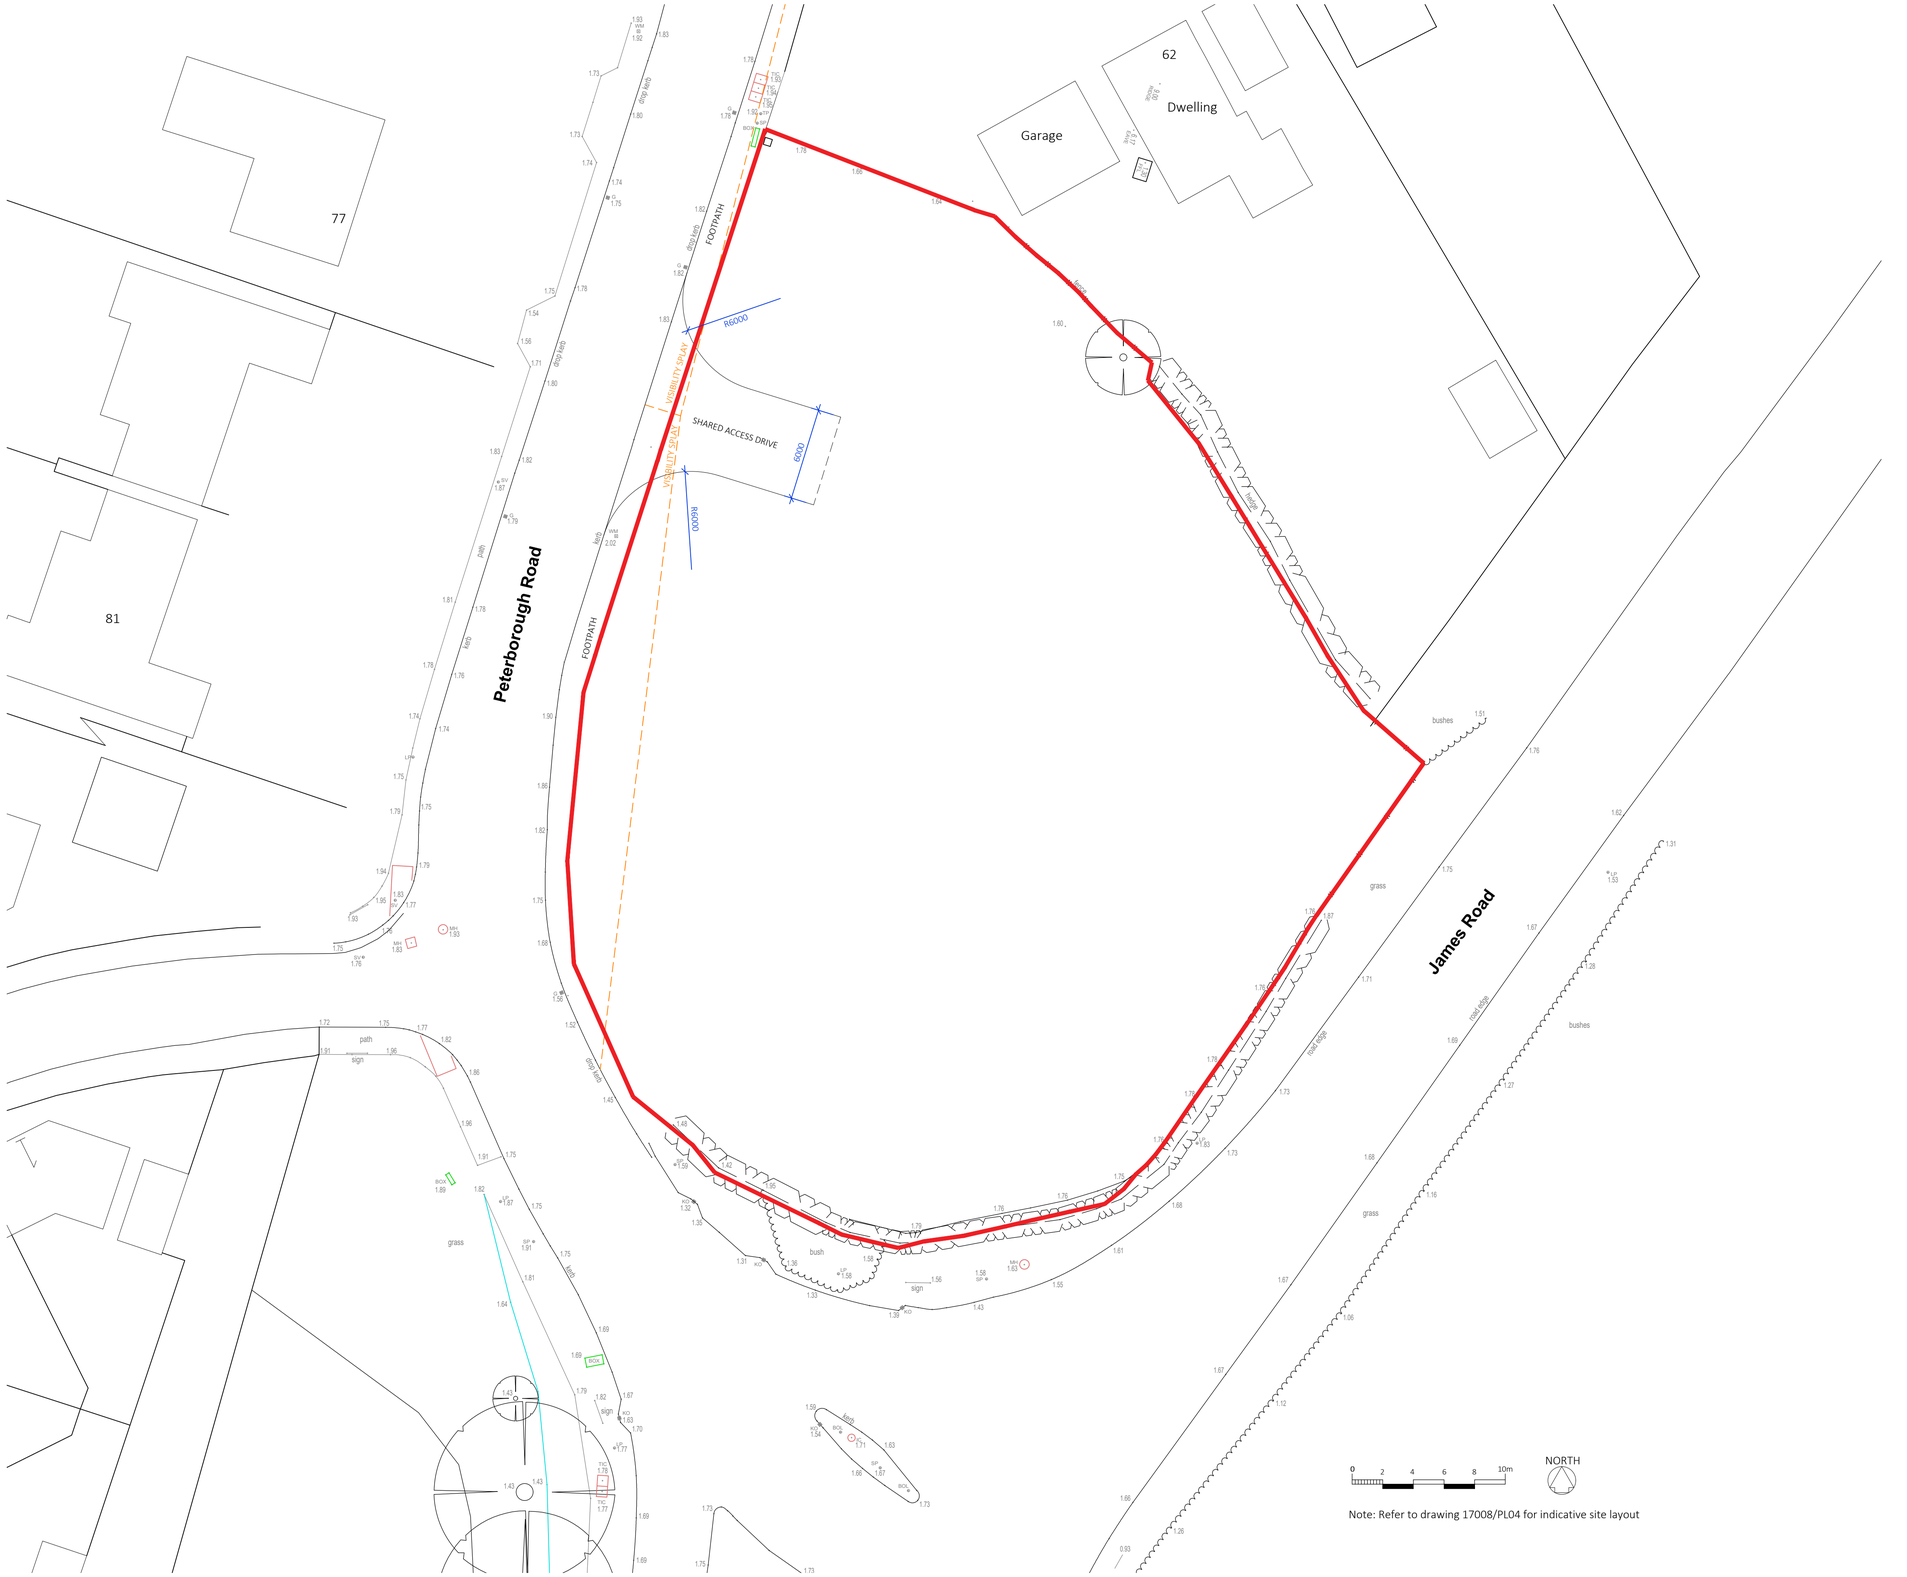


Note: Refer to drawing 17008/PL04 for indicative site layout

RESIDENTIAL DEVELOPMENT at
64-66 PETERBOROUGH ROAD, CROWLAND
SITE PLAN and PROPOSED ACCESS

Scale: 1:200@A1 Date: August 2021
Drawn: EAL Dwg No: 17008/PL03

PDG ARCHITECTS LTD
1 Eaglethorpe Barns,
Eaglethorpe, Warmington,
Peterborough, PE8 6TJ
T: 01733 371000
E: design@pdgarchitects.co.uk
W: www.pdgarchitects.co.uk

© 2021 PDG Architects Ltd. All rights reserved. This drawing remains the property of PDG Architects Ltd at all times and may not be reproduced or copied in whole or in part without their written consent