

PRELIMINARY

© Crown copyright. All rights reserved. Licence number AR 100005788

© 2019 PDG Architects Ltd. All rights reserved. This drawing remains the property of PDG Architects Ltd at all times and may not be reproduced or copied in whole or in part without their written consent

REVISION A

UPDATE TO INCLUDE HOUSE TYPES ON PLOTS

RESIDENTIAL DEVELOPMENT at
64-66 PETERBOROUGH ROAD, CROWLAND
SITE LAYOUT - OPTION 6

Scale: 1:200@A2 Date: June 2019
Drawn: KLM Dwg No: 17008/SK16A

EAL July 2019

PDG ARCHITECTS LTD
Toll Bar House
Shrewsbury Avenue
Peterborough PE2 7EX
T: 01733 371000
E: design@pdgarchitects.co.uk
W: www.pdgarchitects.co.uk



KEY	
BOL	Bollard
EP	Electricity Pole
G	Gully
IC	Inspection Cover
KO	Kerb Outlet
LP	Lamp Post
MH	Manhole Cover
SP	Sign Post
SV	Stop Valve
TIC	Telecom Inspection Cover
TP	Telegraph Pole
WM	Water Meter
WSC	Water Stopcock

Chartered Surveyors
Land, minerals and geomatics

associated surveying consultants

ASC. (Surveys) Limited Registered in England and Wales No. 4500757
Tel. 01480 212790 8A Huntingdon Street St Neots Cambridgeshire PE19 1DU
Fax. 01480 405405 Internet www.asc-geomatics.co.uk Email mail@asc-geomatics.co.uk

TITLE: Topographical survey of 64 - 66 Peterborough Road, Crowland, Peterborough, PE6 0BB.
Survey as at 22nd May 2017.


CLIENT: PDG ARCHITECTS LTD

THIS INFORMATION HAS BEEN PRODUCED TO THE NAMED CLIENT'S SPECIFICATION ONLY

© Crown copyright and database rights (2017) OS (100017948)

DATE	26 May 2017
SCALE	1:200 @ A1
DRAWN BY	DAVID REDS
NOTES	SURVEY ORIENTATED TO NATIONAL GRID. ALL LEVELS IN METRES A.O.D.
DRAWING NUMBER	ASC.17.276

RICS

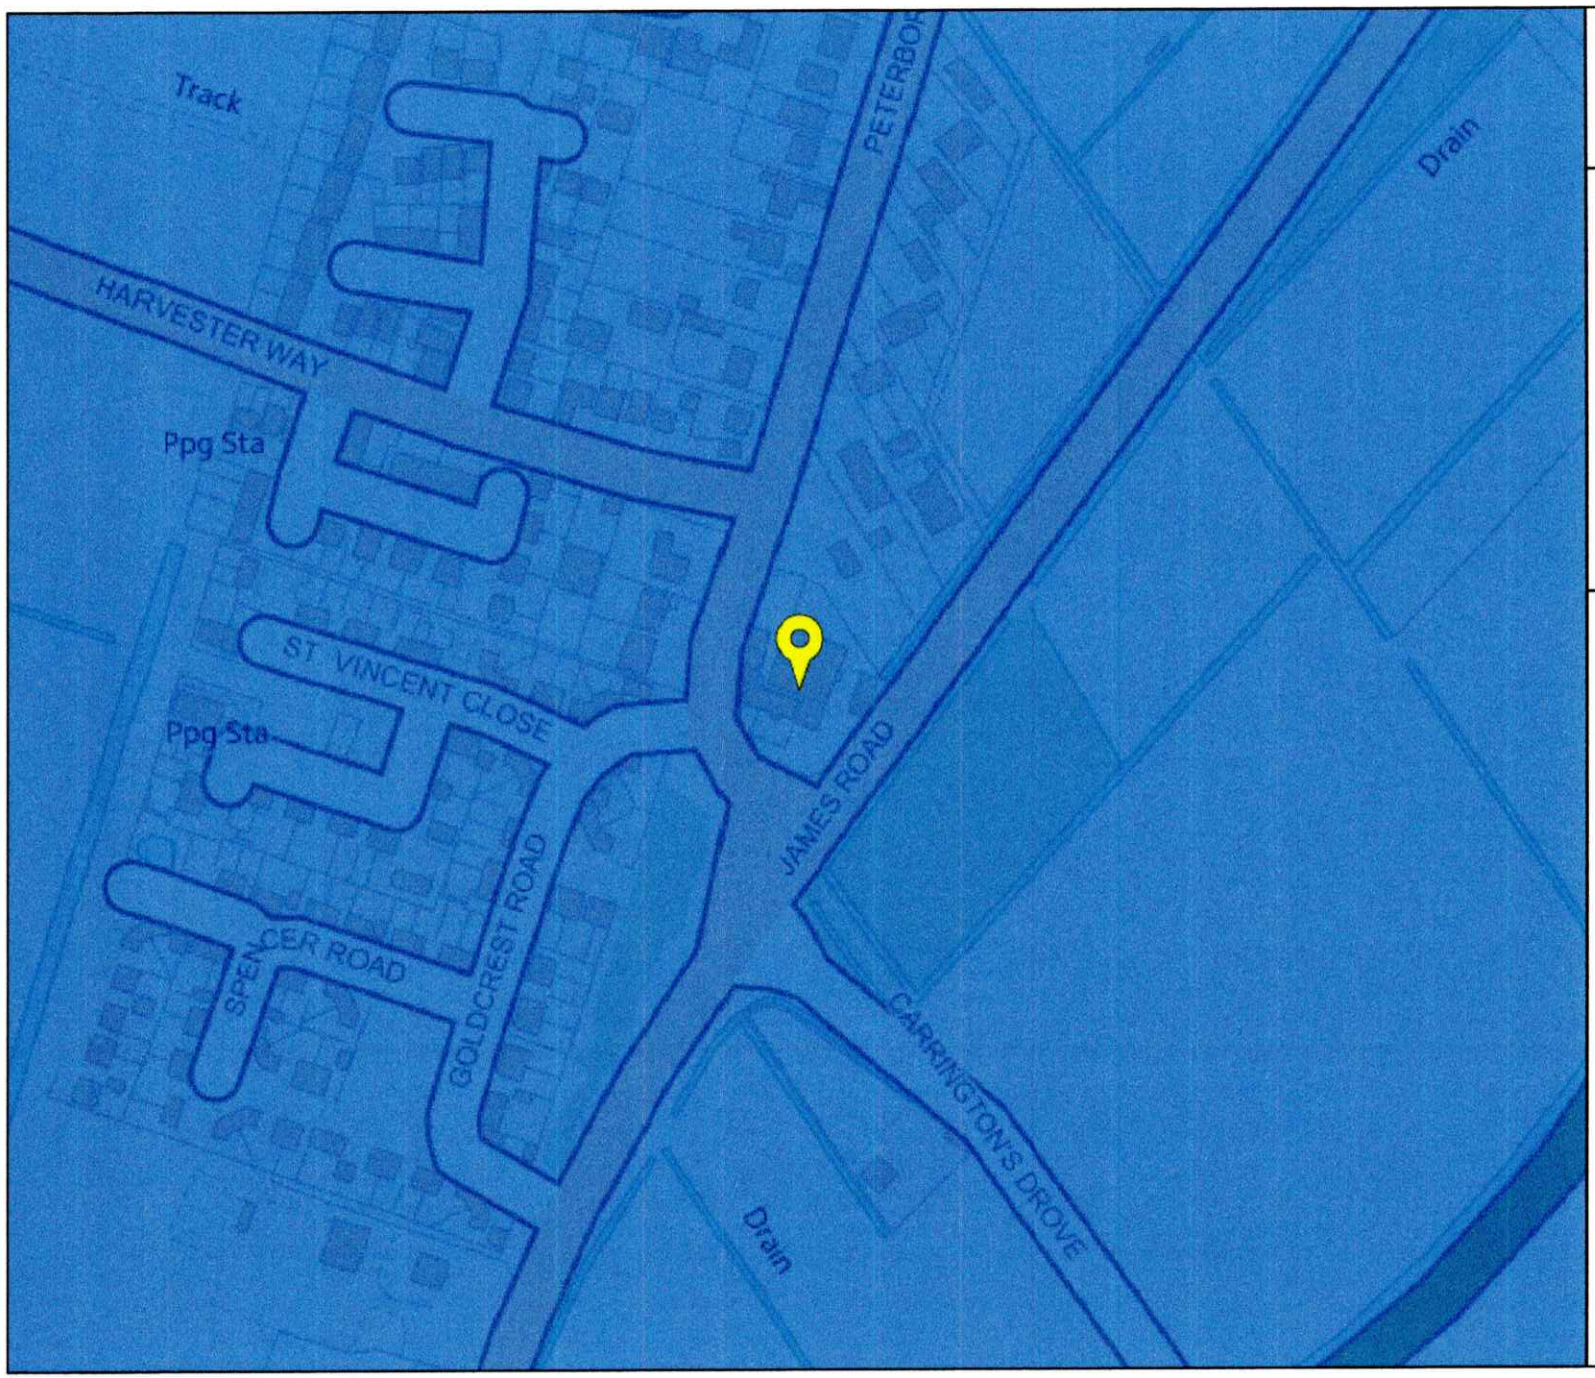

Environment Agency

Flood map for planning

Your reference
Crowland

Location (easting/northing)
523949/309148

Scale
1:2500


Created
30 Jul 2019 2:12

- Selected point
- Flood zone 3
- Flood zone 3: areas benefitting from flood defences
- Flood zone 2
- Flood zone 1
- Flood defence
- Main river
- Flood storage area


0 20 40 60m


© Environment Agency copyright and / or database rights 2018. All rights reserved. © Crown Copyright and database right 2018. Ordnance Survey licence number 100024198.

Residual Hazard

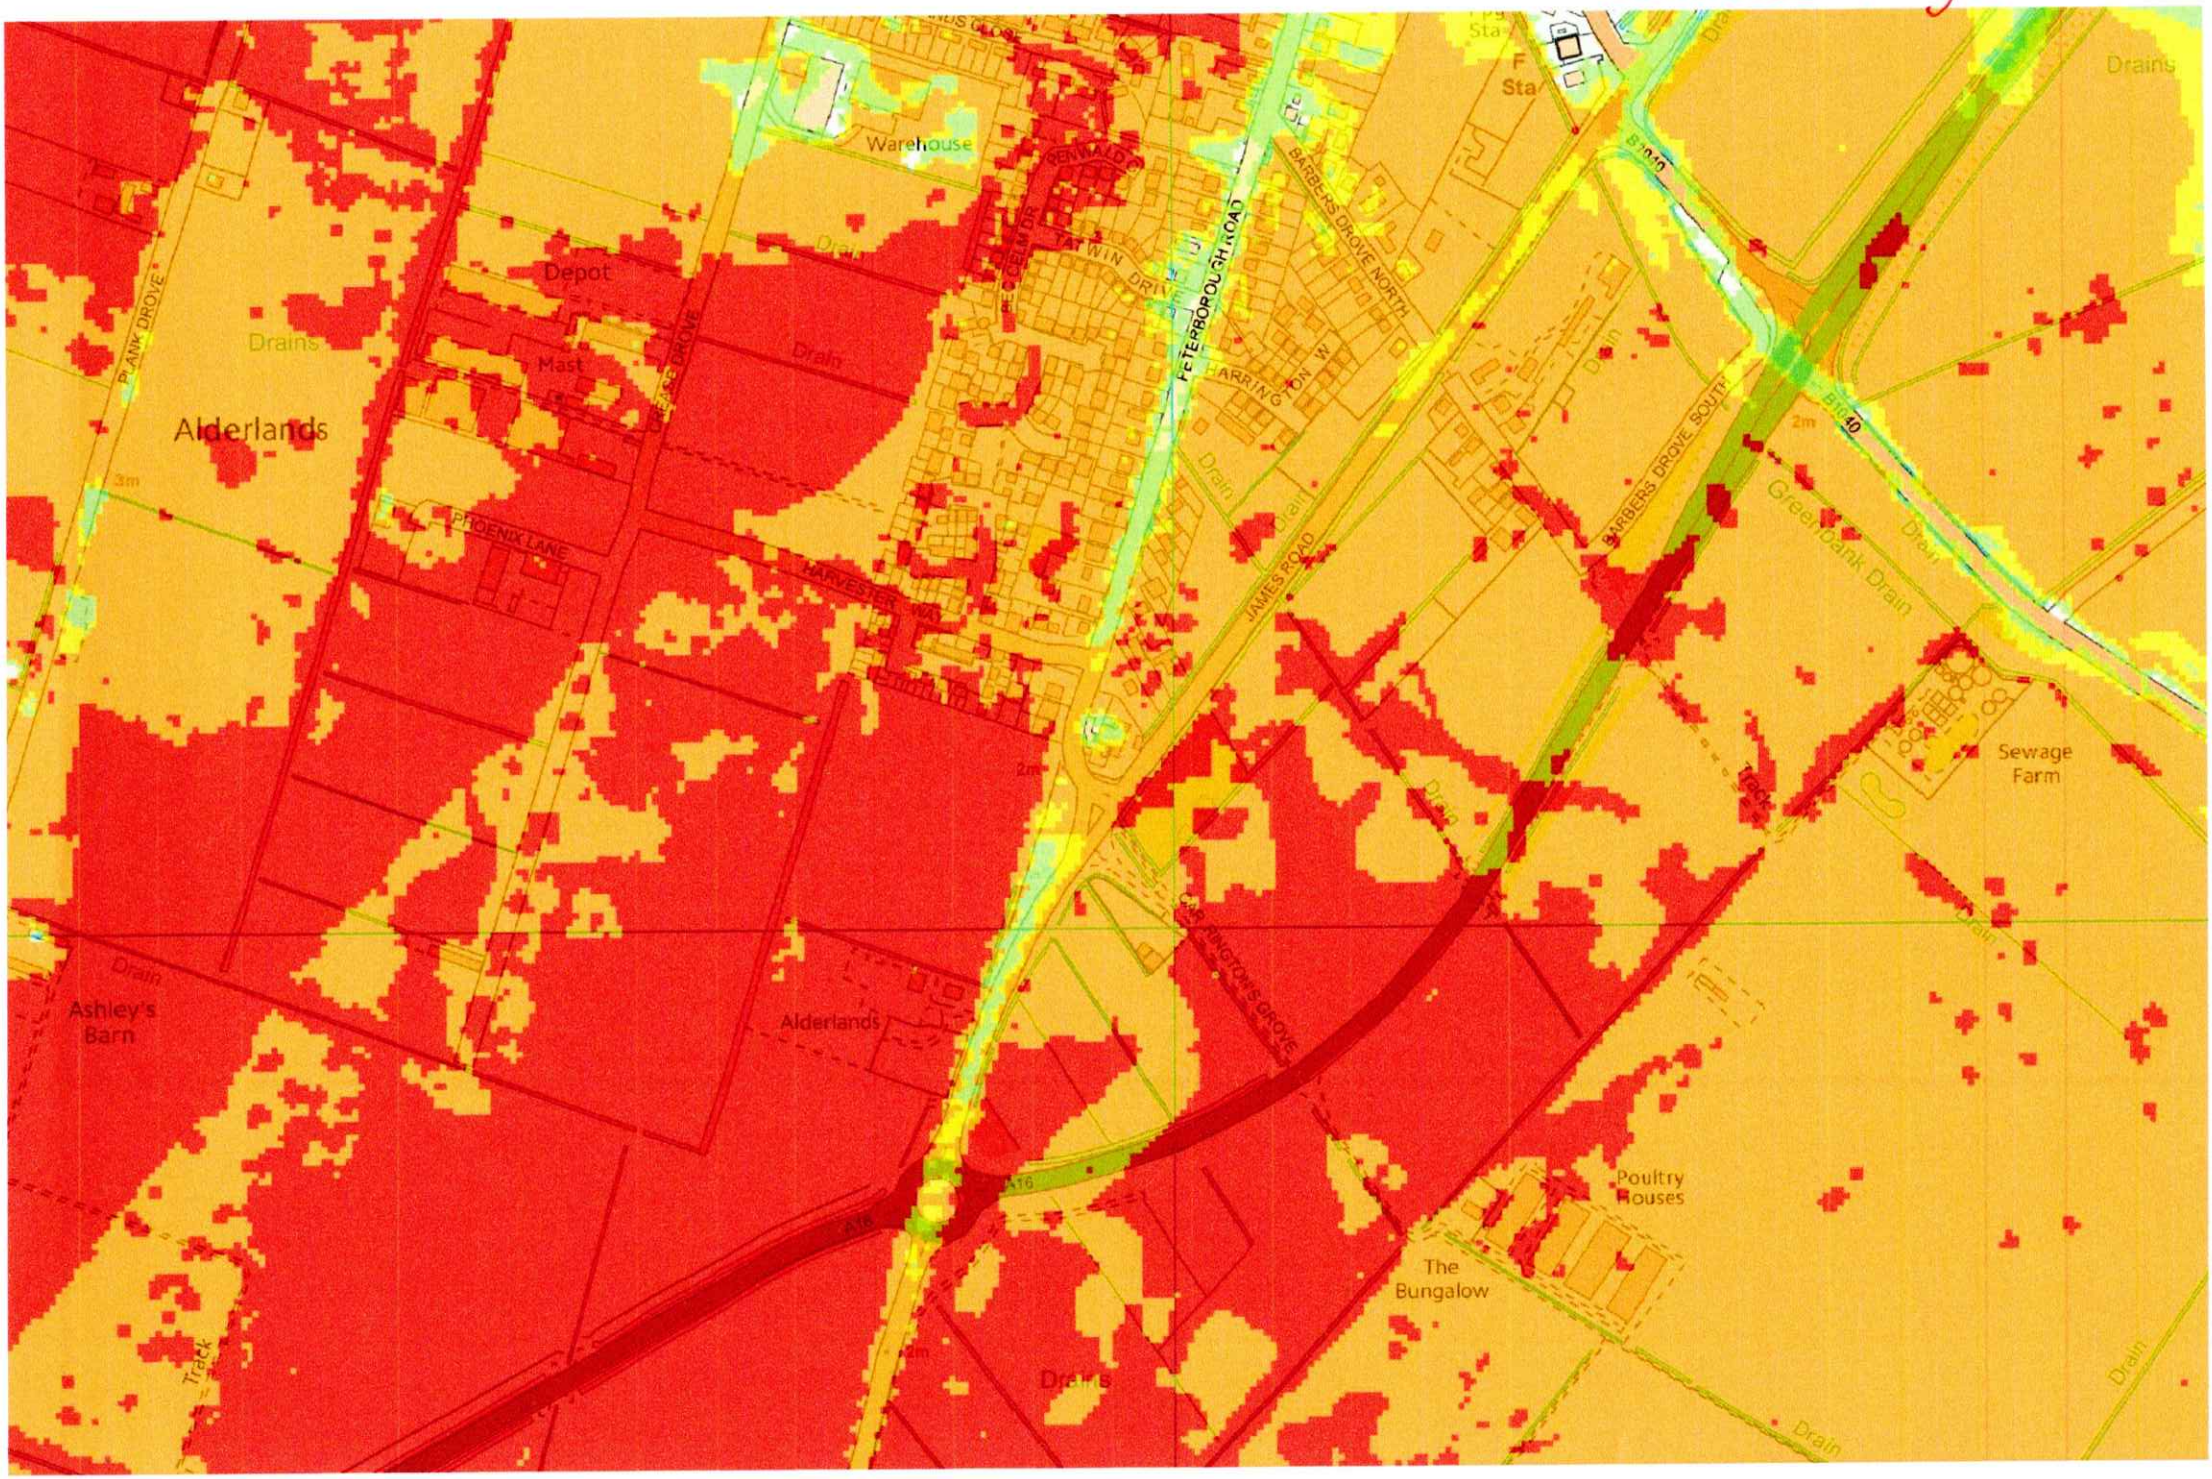

Residual Depth

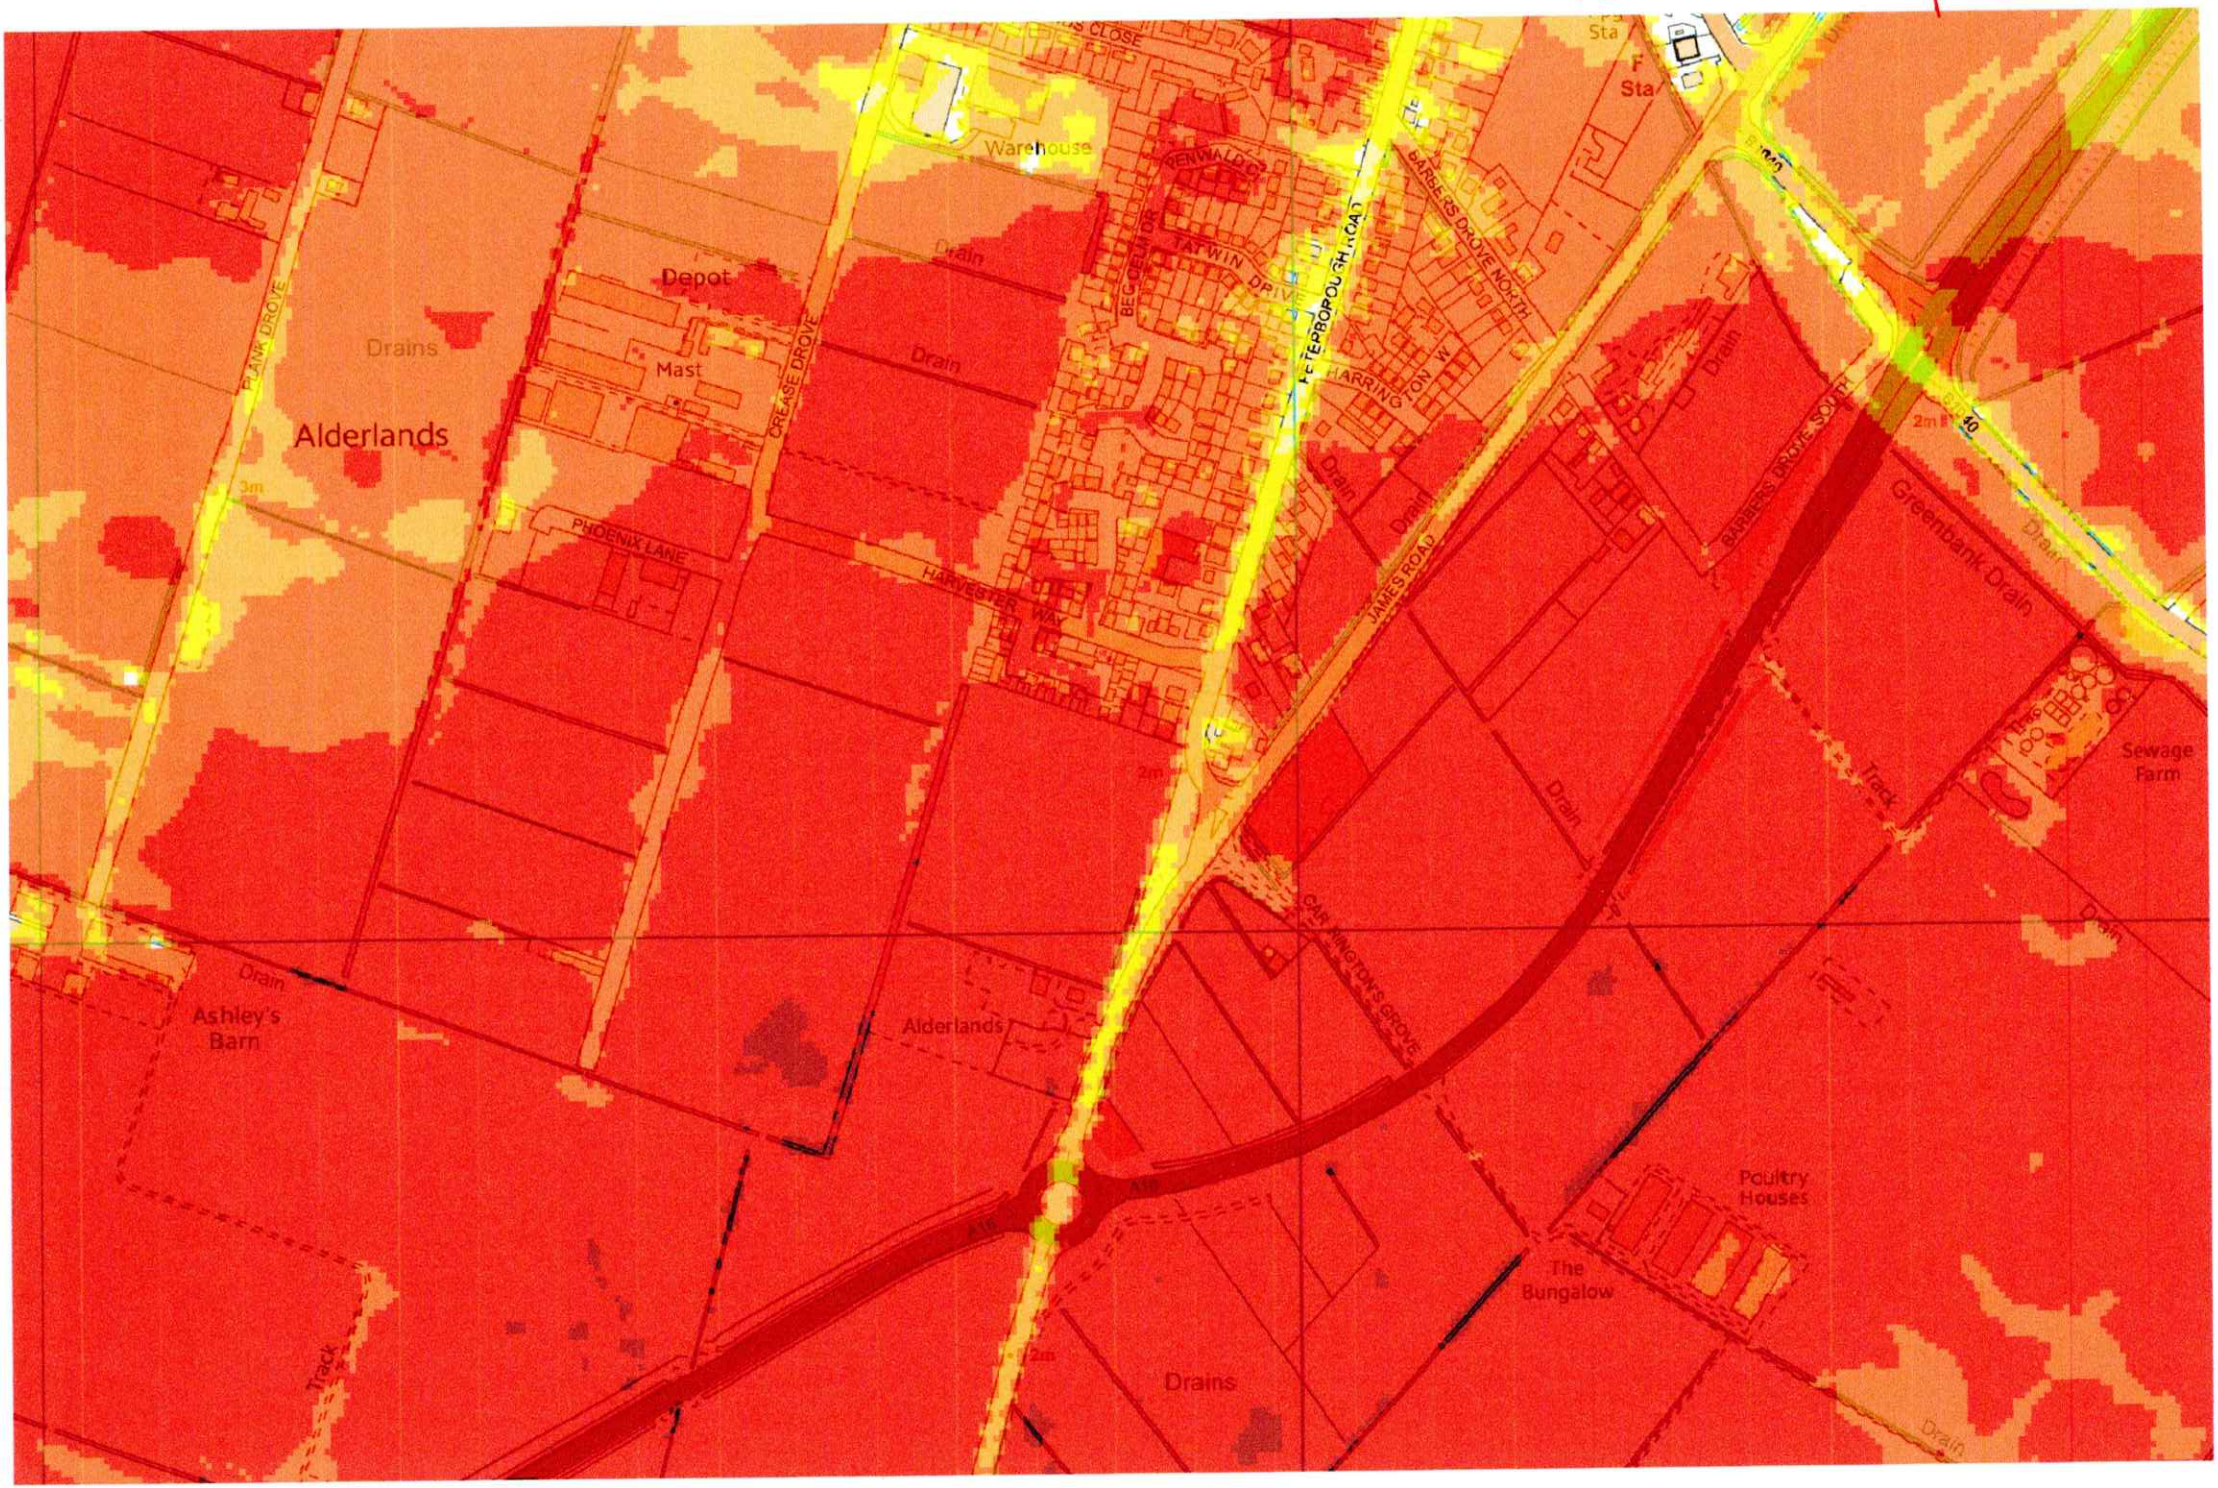

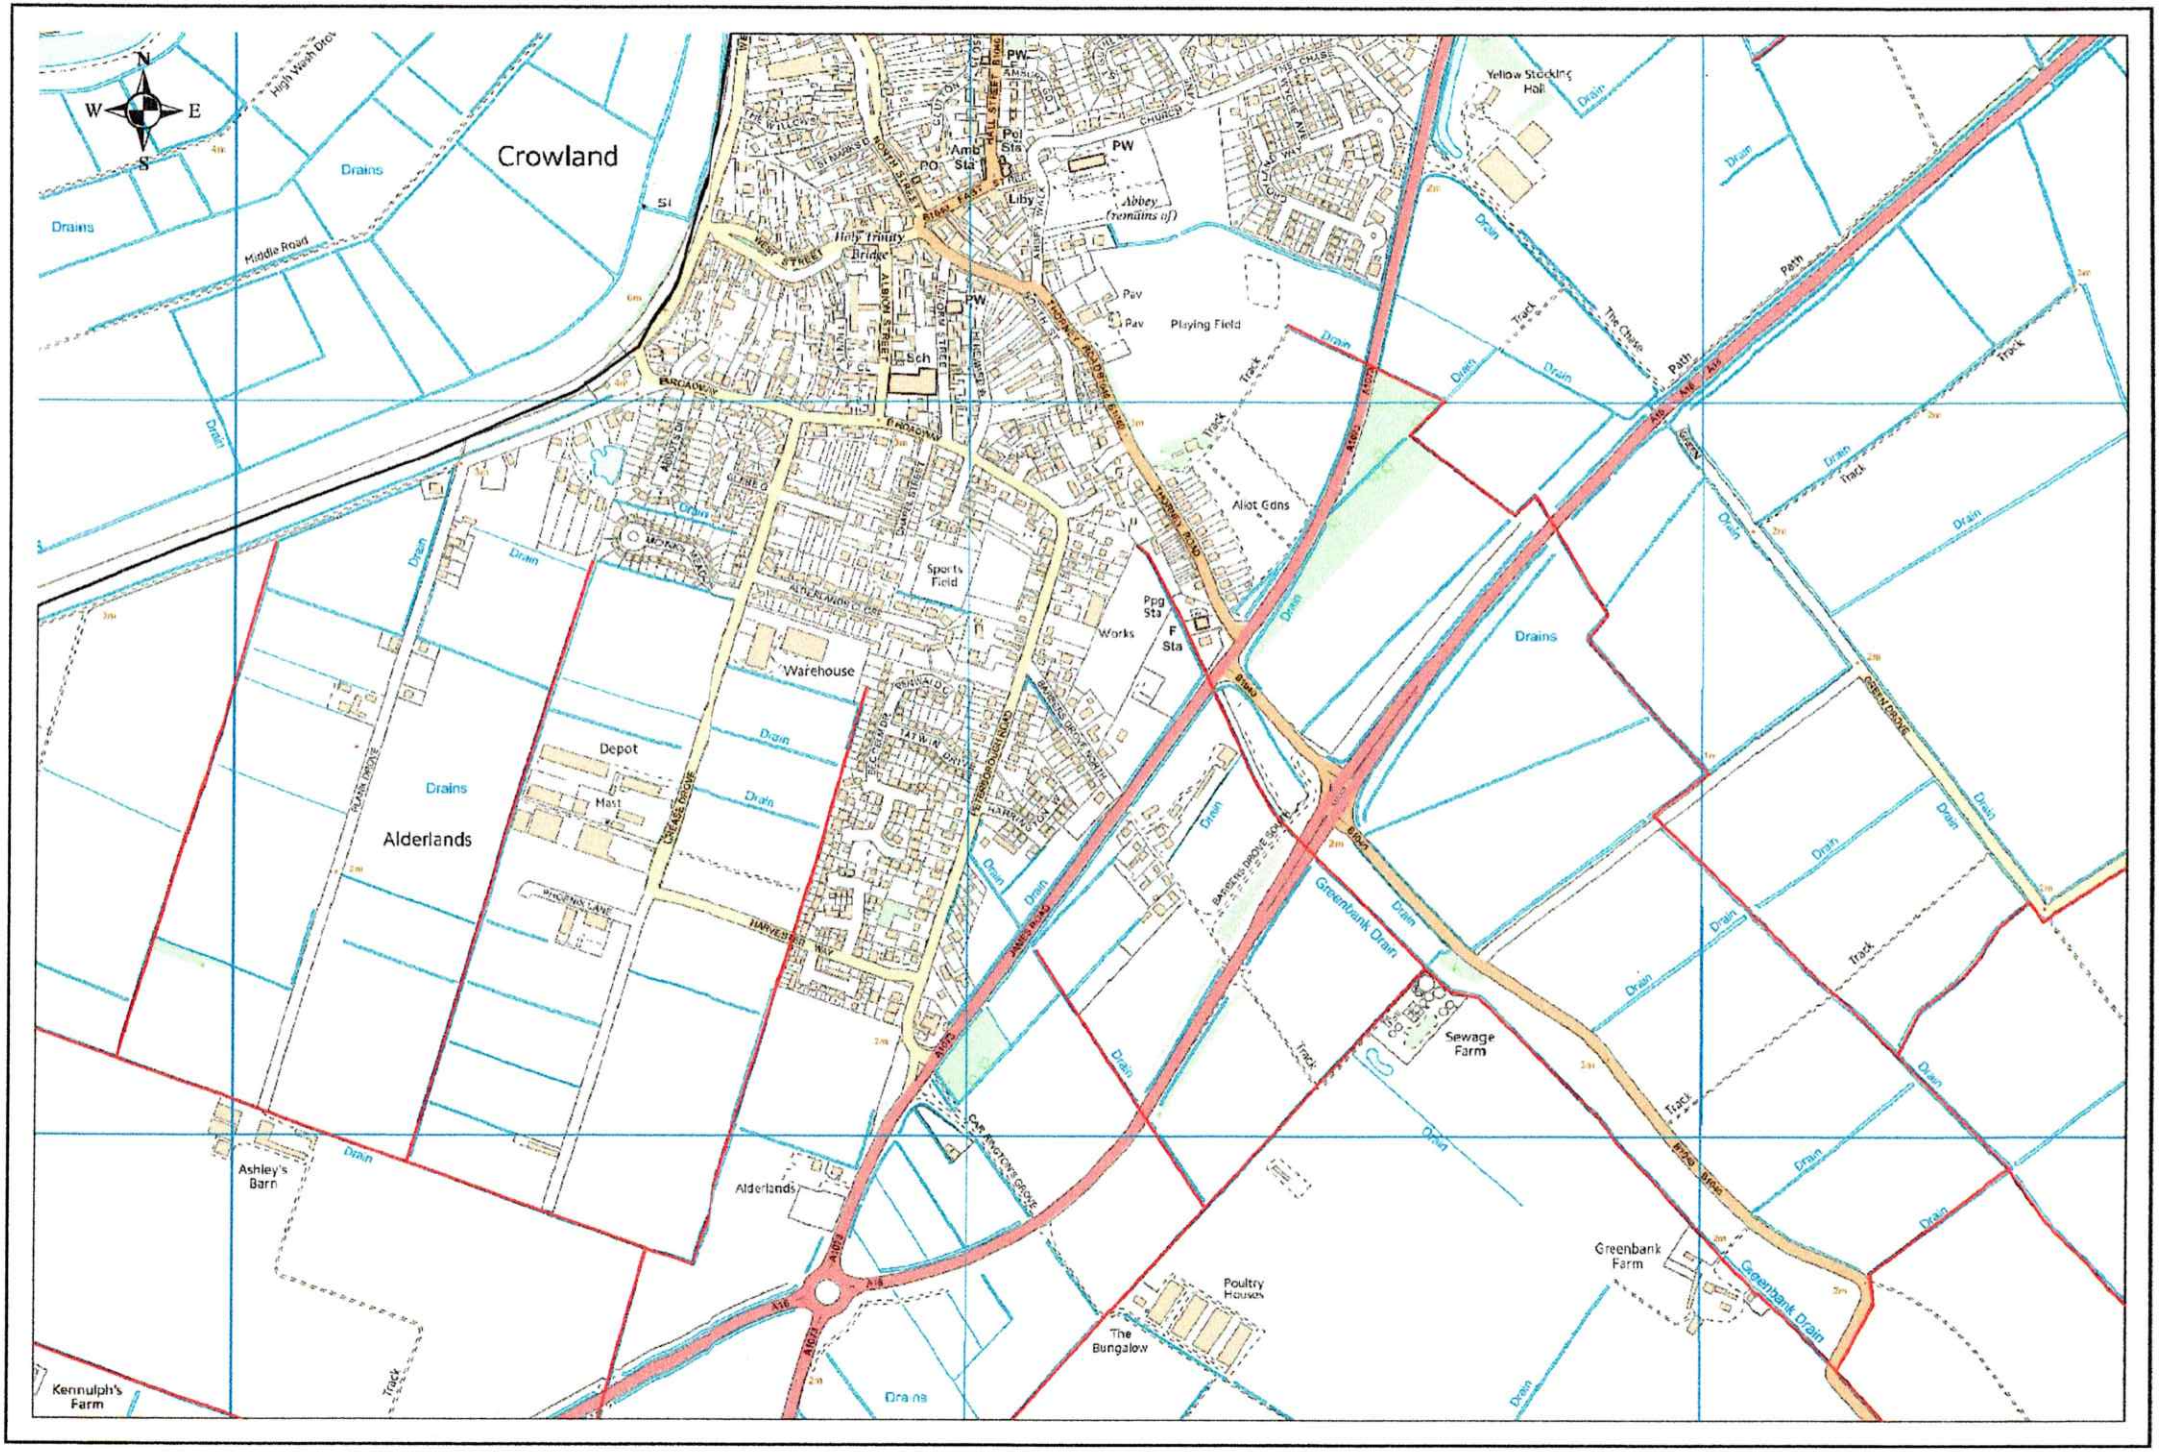

1:10,000

Crowland Site Plan

Reproduced from Ordnance Survey material by North Level District Internal Drainage Board License No 100017488 with the permission of the Controller of Her Majesty's Stationery Office, © Crown Copyright. All rights reserved.