
A3

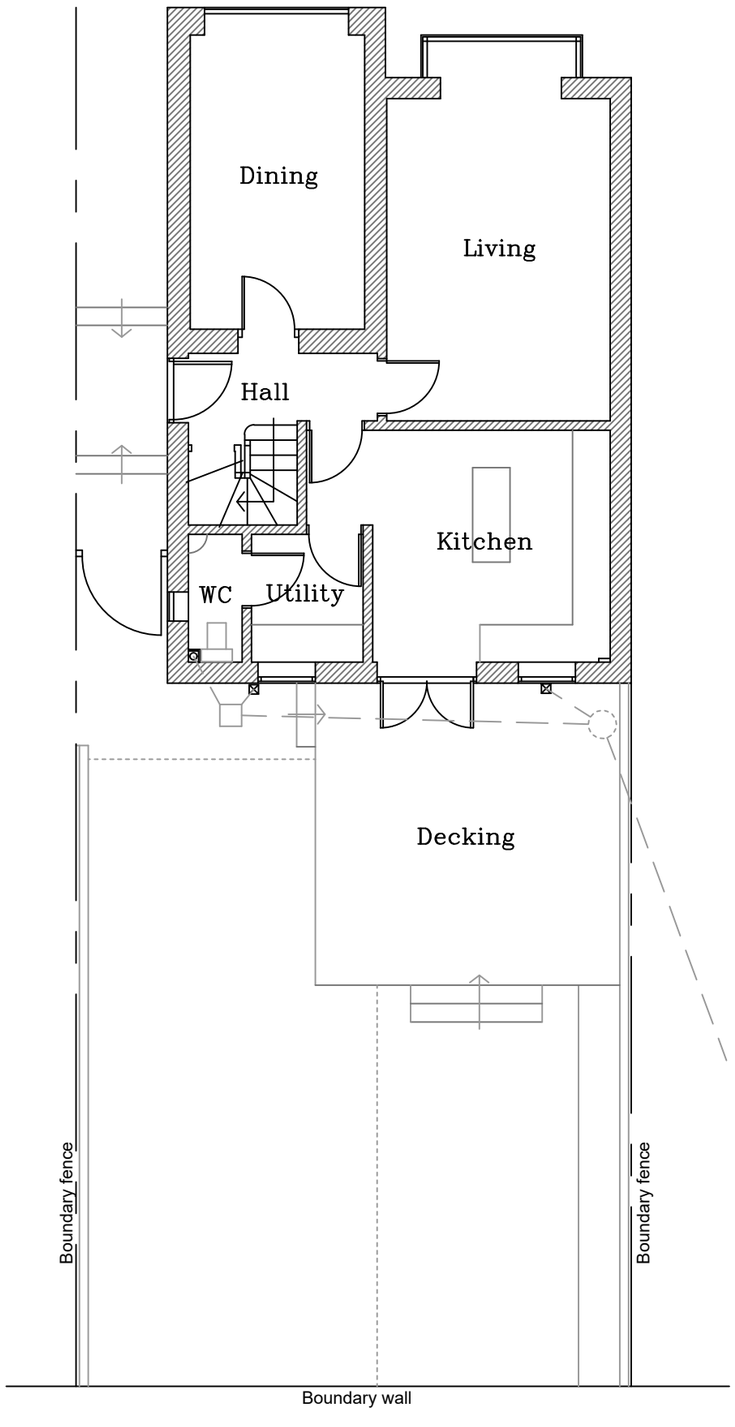

GROUND FLOOR PLAN 1:100



EXISTING SITE PLAN 1:500





LOCATION PLAN 1:1250



PROPOSED EXTENSION

PROPOSED SITE PLAN 1:500

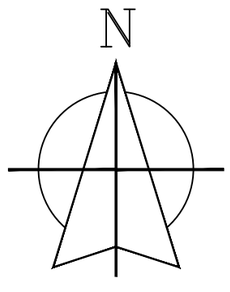

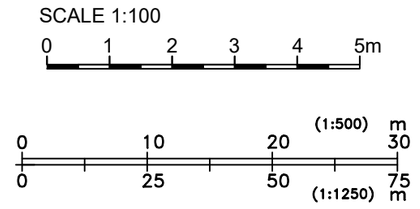

Project:
Proposed Garden Room to rear of
1A Barbers Drove North, Crowland,
Peterborough PE6 0BE.
for Ms. S. Lartey

Drawing Title: Location & Site Plans
Existing Ground Floor Plan

Scale: As shown

Date: 18 Sep 2017

Drawing No: SL/0917/01

Revision: -

Revisions:

BUILDING DESIGN & TECHNICAL SERVICES
13 Chancery Lane, Eye, Peterborough PE6 7YF
Tel : 01733 222680 or 07592 398432
email : davesetch@live.co.uk

© Crown copyright. All rights reserved.
DO NOT SCALE THIS DRAWING