

A3

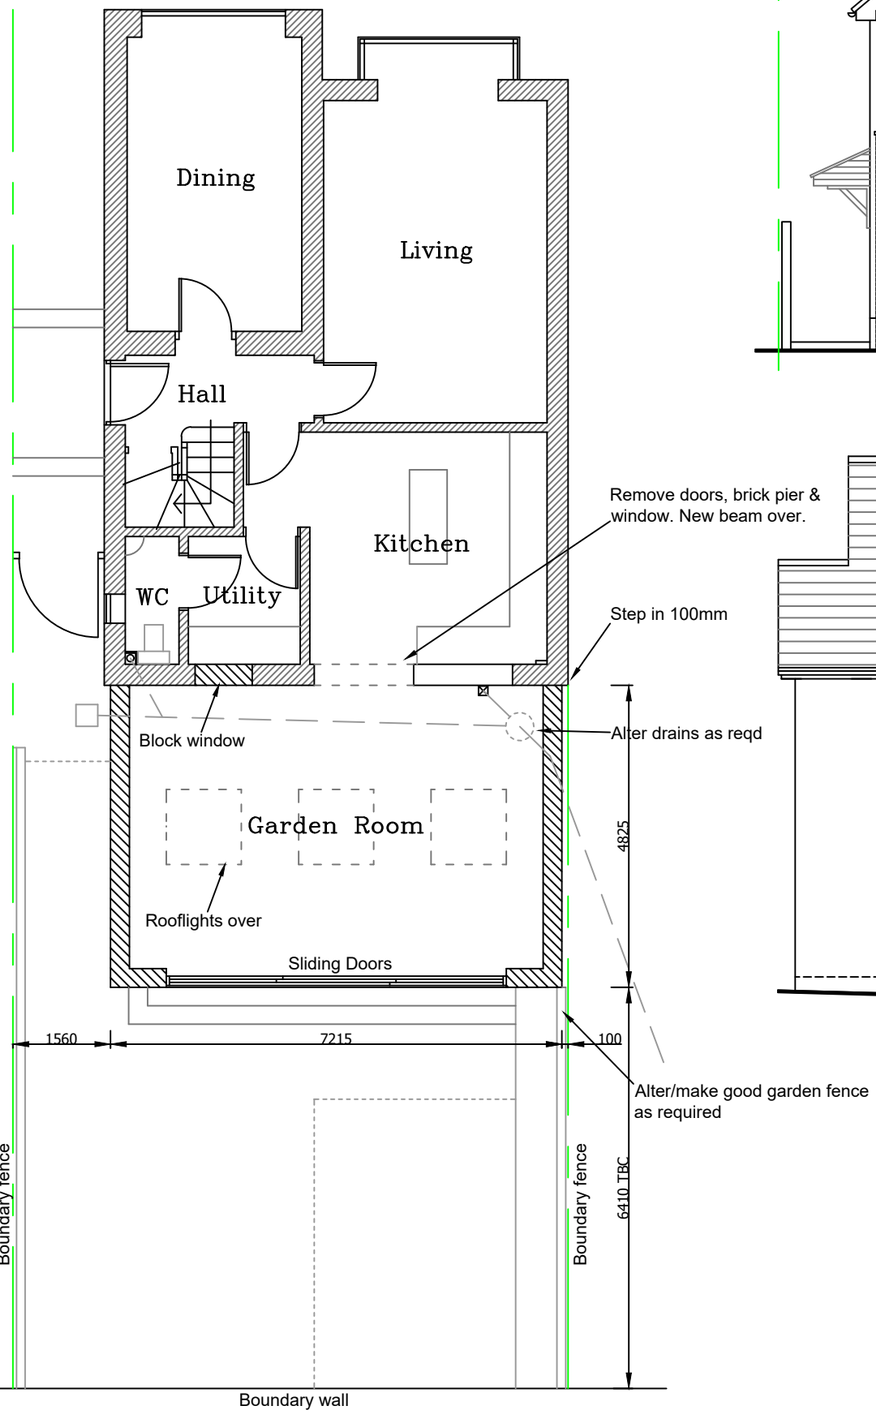


GROUND FLOOR PLAN



REAR ELEVATION

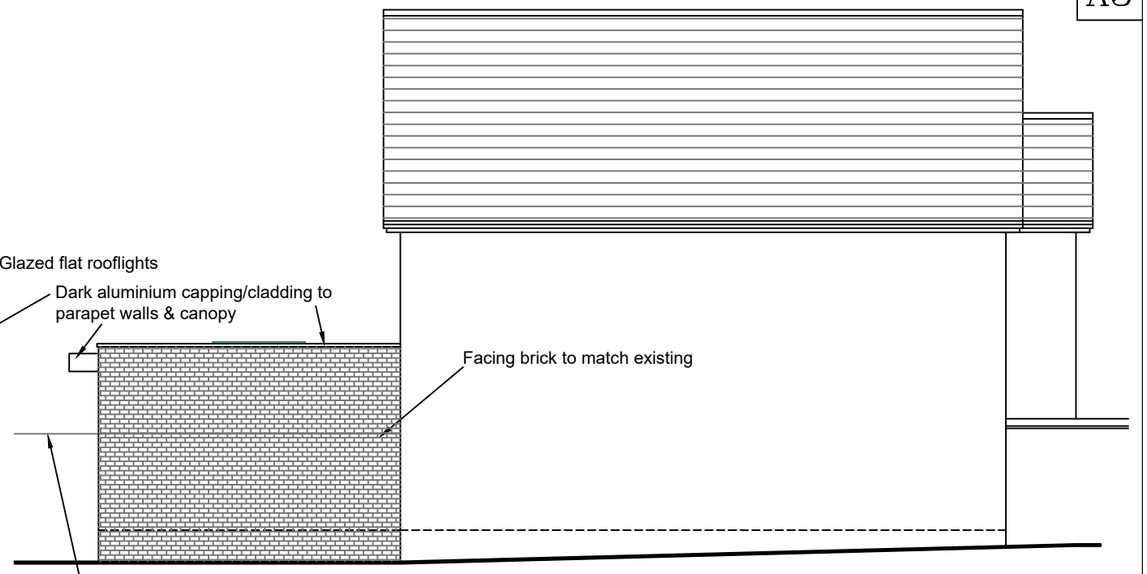

WEST SIDE ELEVATION

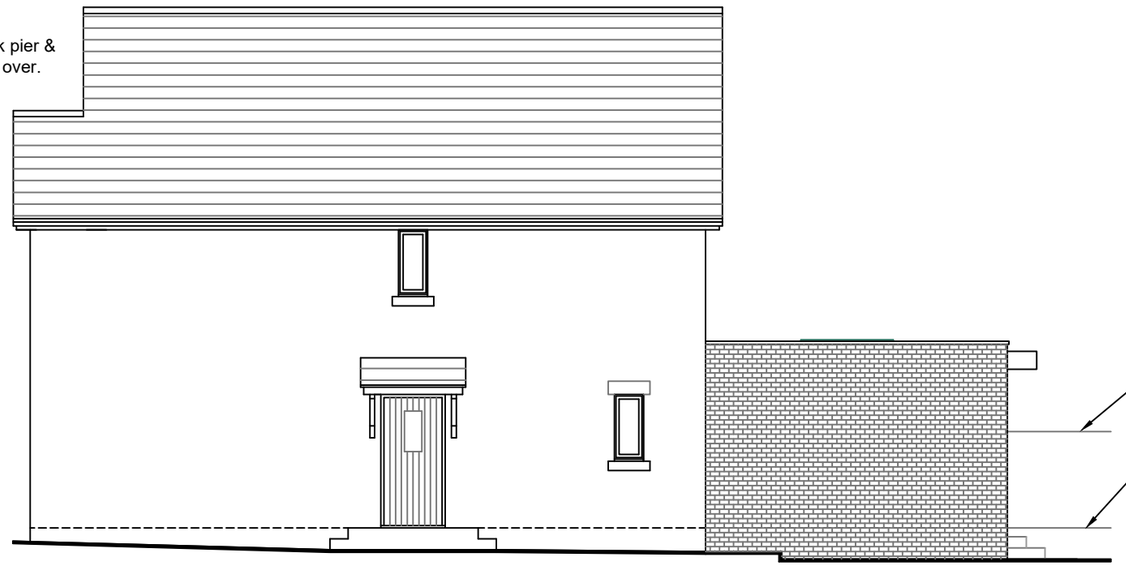

EAST SIDE ELEVATION

SCALE 1:100

0 1 2 3 4 5m

Project:
Proposed Garden Room to rear of 1A Barbers Drove North, Crowland, Peterborough PE6 0BE.
for Ms. S. Lartey

Drawing Title:
Proposed Plan & Elevations

Scale:	Date:
1:100	18 Sep 2017
Drawing No: SL/0917/03	**Revision:** -

Revisions:

BUILDING DESIGN & TECHNICAL SERVICES
13 Chancery Lane, Eye, Peterborough PE6 7YF
Tel : 01733 222680 or 07592 398432
email : davesetch@live.co.uk

© Crown copyright. All rights reserved.
DO NOT SCALE THIS DRAWING