

Contractor to check all Dimensions on site prior to ordering materials / commencing work.Do Not Scale from this Drawing - If in doubt then please ask

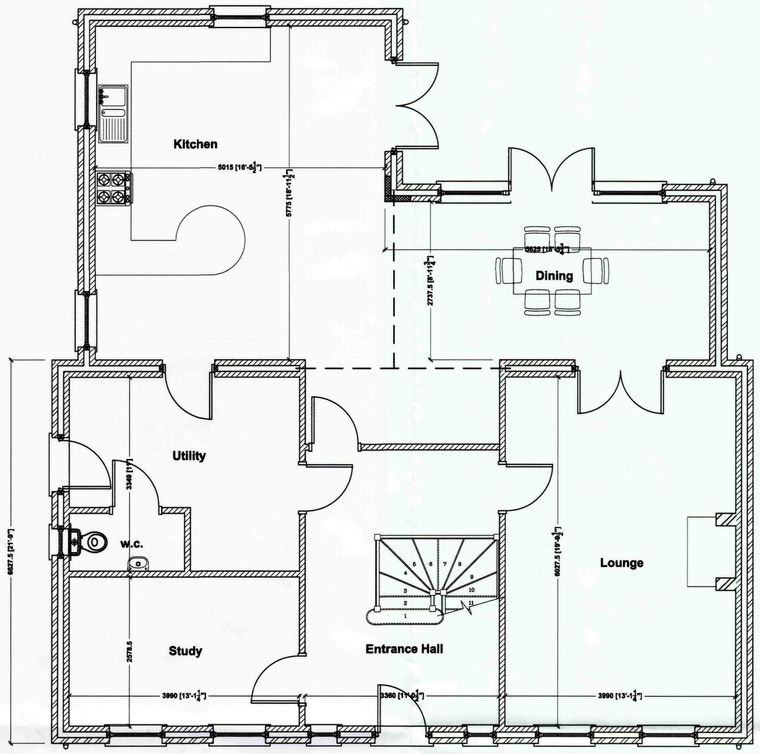

Ground Floor Plan

Scale 1:50

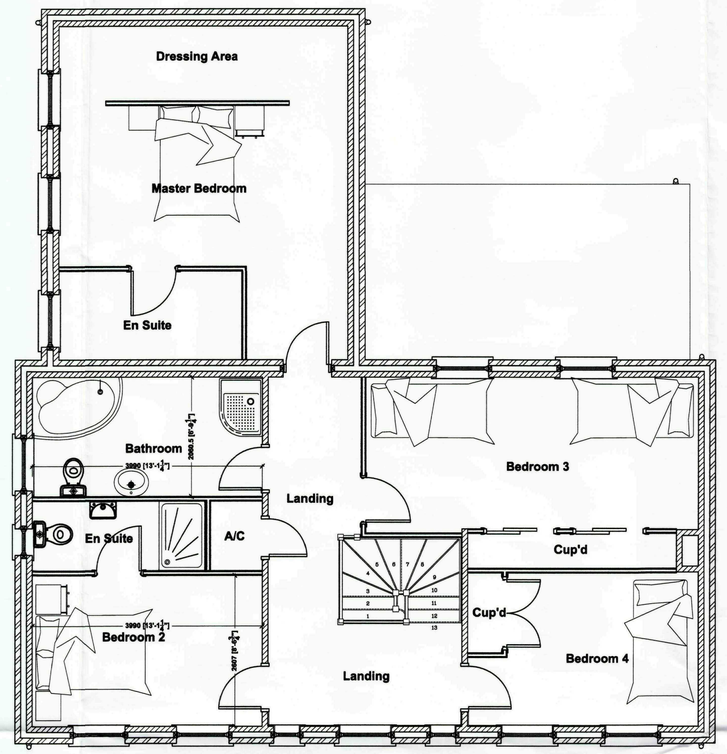


First Floor Plan

Scale 1:50



Front Elevation

Scale 1:100

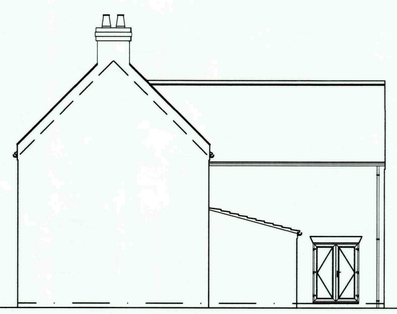

Side Elevation

Scale 1:100



Rear Elevation

Scale 1:100



Side Elevation

Scale 1:100

Planning & Development
27 NOV 2009
Ref: 0932/07

rev "A" - 03.07.08 - Amended to suit the Clients comments

GENERAL CONDITIONS
Contractors are responsible for checking all dimensions on site when work commences and before ordering any materials.Any discrepancies should be brought to the attention of the Client for remedial action before commencing further.

The notes shown are mainly to cover the requirements of Building Regulations and should not be treated as full specification.

All materials not specified to be of a standard suitable for the work proposed and be fit for purpose.All work to be in accordance with good building practise and all necessary BS codes for Workmanship on Building Sites.

Client :

Miss S Mc Keenan
23, Chapel Lane
Crowland
Cambs
PE6 OAB

Site :

Residential Dwelling

Drawing Title

Plans and Elevations

remway Design Ltd
2nd Floor - 5B Sheepmarket
Spalding
P E 1 1 1 B H
Tel : 01775 768 921
e-mail: enquiries@remwaydesign.co.uk

Drawing Number:

1612 - 01 "A"

PLEASE NOTE:
Due to areas of the structure being covered, unexposed or otherwise inaccessible the notes / specifications of existing materials are subject to confirmation of site when it is feasible to expose the relevant areas of construction.