
All Dimensions and Levels to be verified on site.
Only Figured Dimensions to be used.
Do not scale this drawing.
Any discrepancies to be notified to the originator of this drawing immediately.
If in doubt, ask.
Copyright is reserved by them and the drawing is issued on the condition that it is not copied, reproduced, retained, or disclosed to any unauthorised person, either wholly or in part without consent.

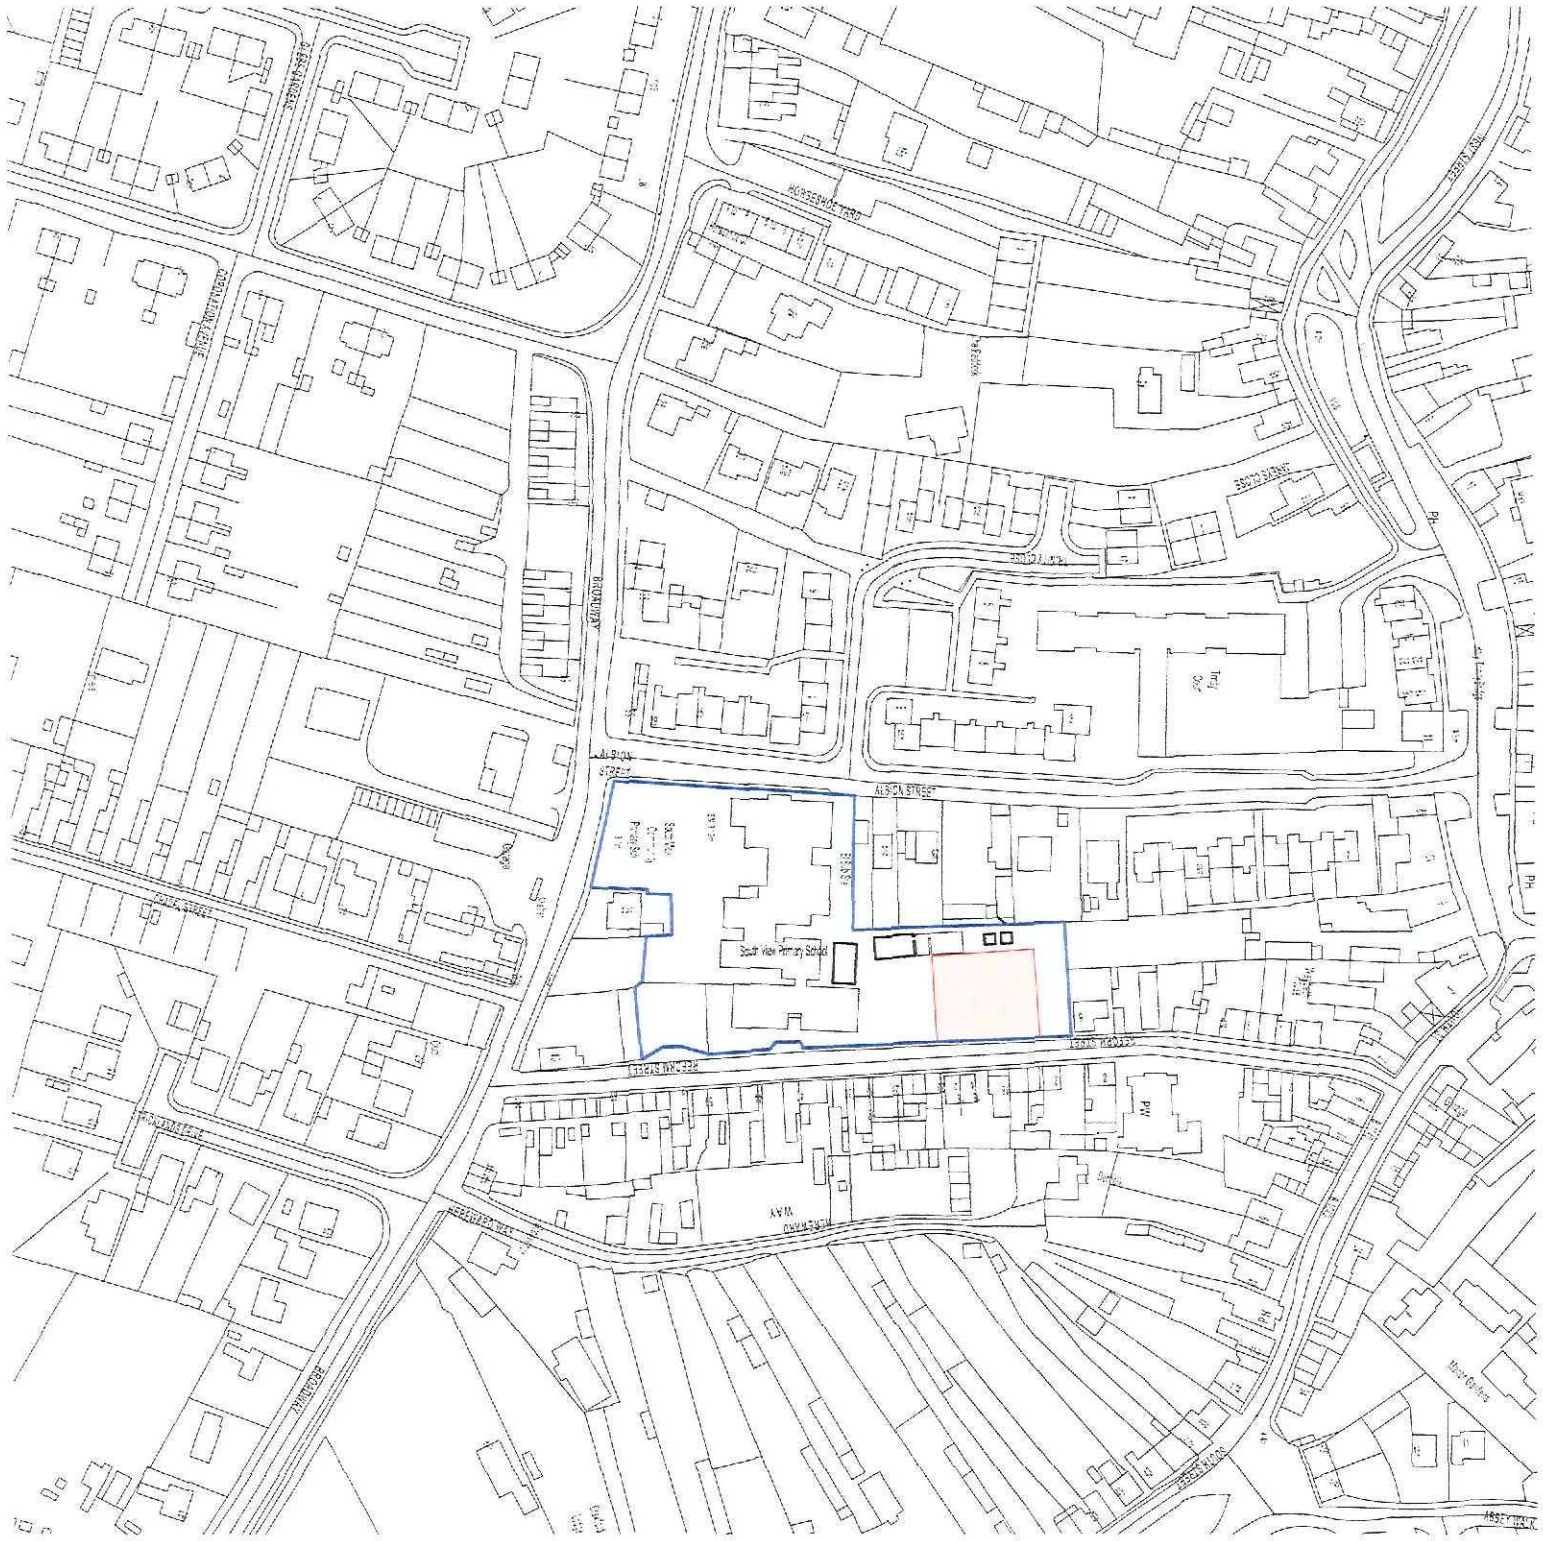

LOCATION PLAN 1: 2000

Planning & Development
01 DEC 2009
Ref: 0940-09

Rev.	Date	Description	By	Chk'd

mouchel business services
Mill House • Brayford Wharf North • Lincoln • LN1 1YT
Tel: 01522 836836 • Fax: 01522 516050
www.hbs.uk.com

Client
Lincolnshire County Council

Project
Crowland South View Primary School

Drawing Title
Location Plan


Drawn By	Checked By
R.Musson	G.M

Scale	Date
As Shown	OCT 09

Project No.	Drawing No.	Revision
DC/231/0008	A.02.2	

Drawing Status
Planning

All Dimensions and Levels to be verified on site.
Only Figured Dimensions to be used.
Do not scale this drawing.
Any discrepancies to be notified to the originator of this drawing immediately.
If in doubt, ask.
Copyright is reserved by them and the drawing is issued on the condition that it is not copied, reproduced, retained, or disclosed to any unauthorised person, either wholly or in part without consent.

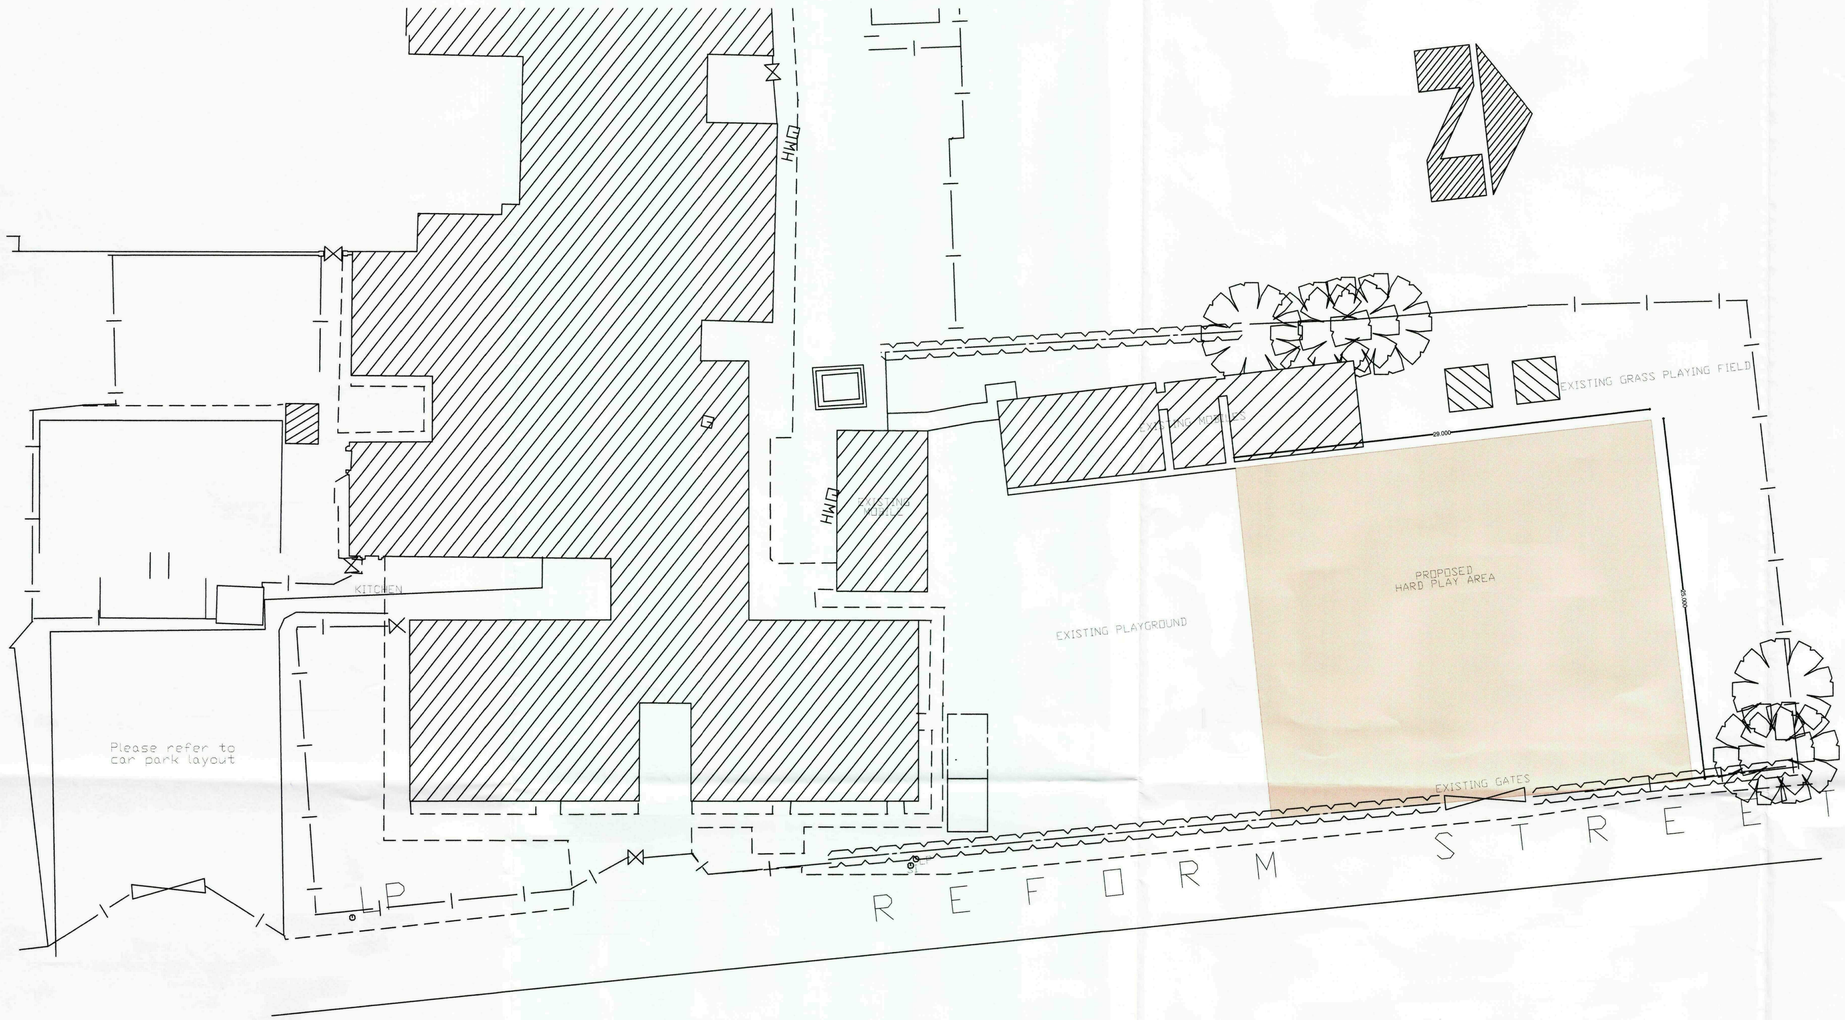


SCHOOL DEVELOPMENT PLAN 1:200


SHDC
Planning & Development
0 1 DEC 2009
Ref: 0946-09



LOCATION PLAN 1: 2500

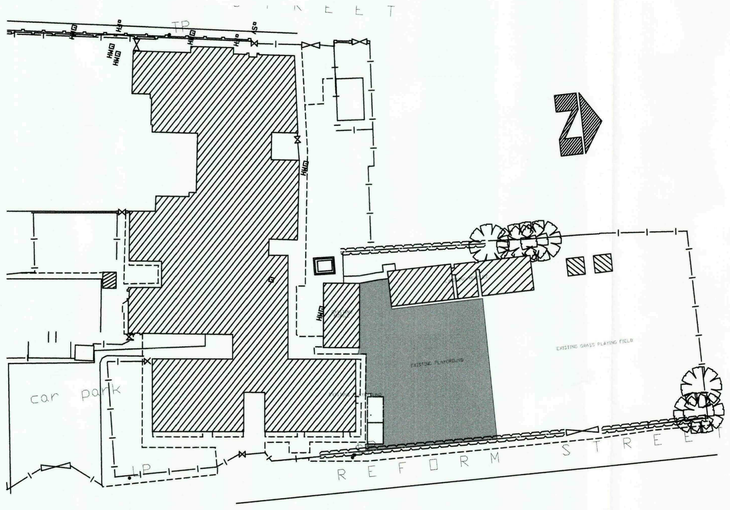

EXISTING SITE PLAN 1:500

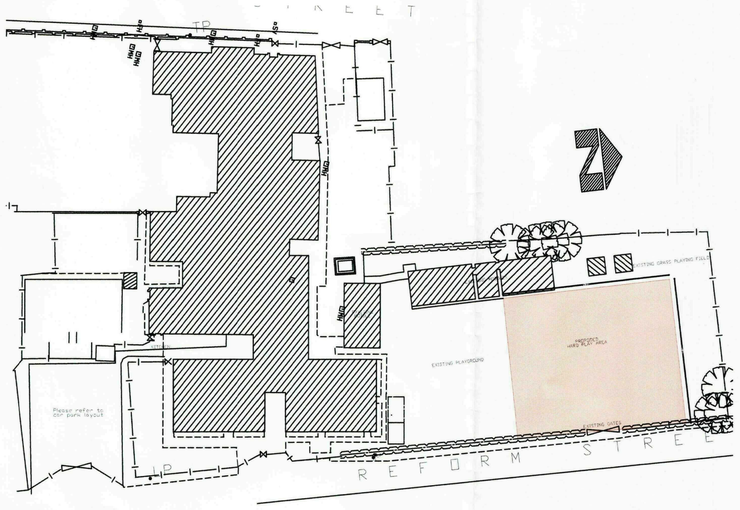

PROPOSED SITE PLAN 1:500

Rev.	Date	Description	By	Chk'd

mouchel
business services
Mill House • Brayford Wharf North • Lincoln • LN1 1YT
Tel: 01522 836836 • Fax: 01522 516050
www.hbs.uk.com

Client
Lincolnshire County Council

Project
Crowland South View Primary School
Resurfacing Works

Drawing Title
Planning Drawing

Drawn By	Checked By
R.Masson	G.M
Scale: As Shown	Date: OCT 09
Project No.: DC/231/0008	Drawing No.: A.02.1 — Revision:

Drawing Status
Planning