

References: 0645.dwg

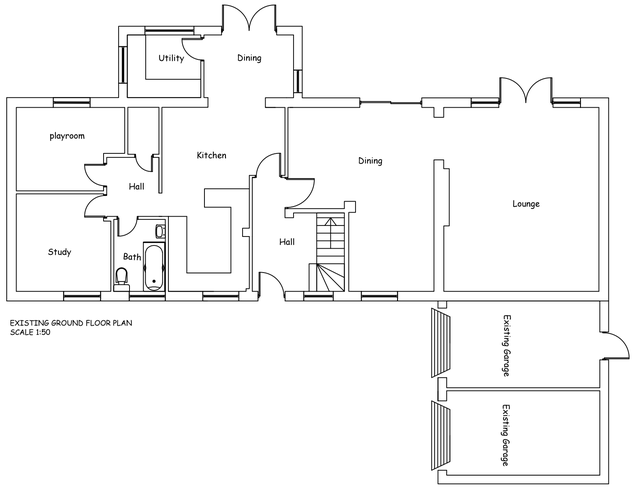


EXISTING GROUND FLOOR PLAN
SCALE 1:50

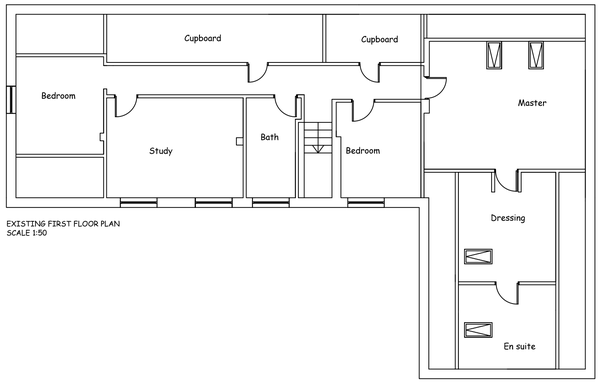


EXISTING FIRST FLOOR PLAN
SCALE 1:50




EXISTING SIDE ELEVATION
SCALE1:100

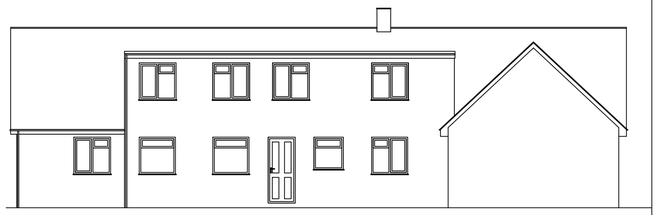


EXISTING FRONT ELEVATION
SCALE1:100

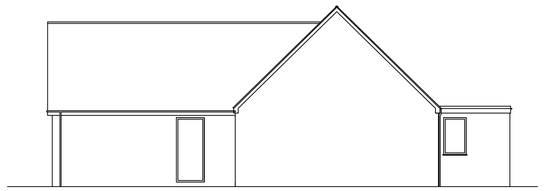


EXISTING SIDE ELEVATION
SCALE1:100

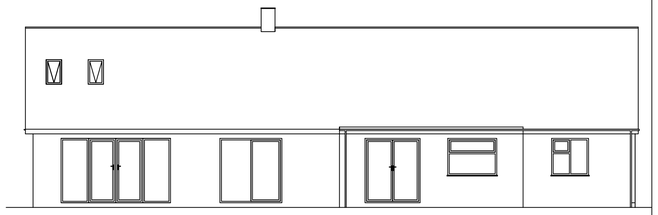

EXISTING REAR ELEVATION
SCALE1:100

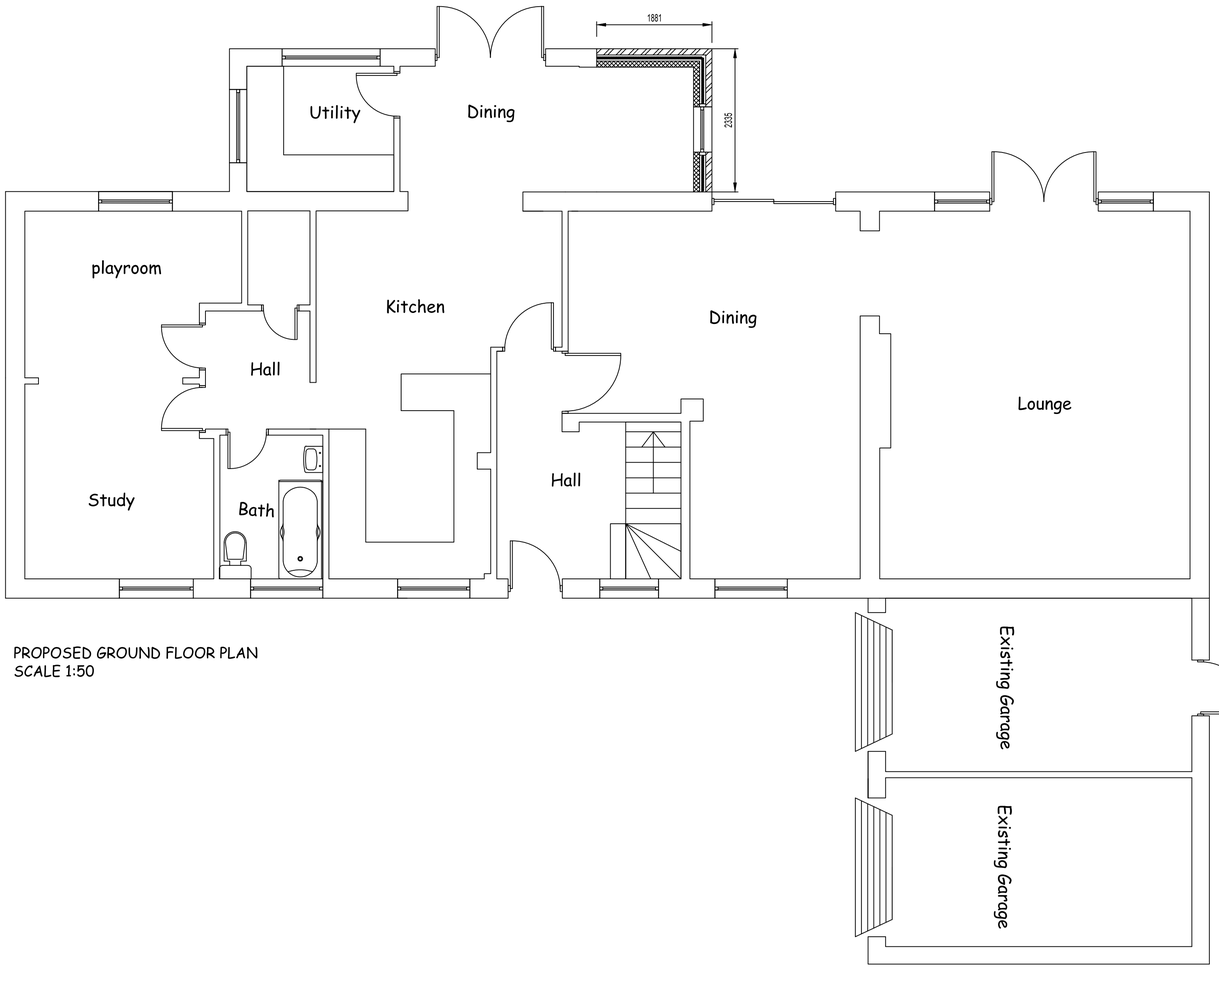

PROPOSED GROUND FLOOR PLAN
SCALE 1:50

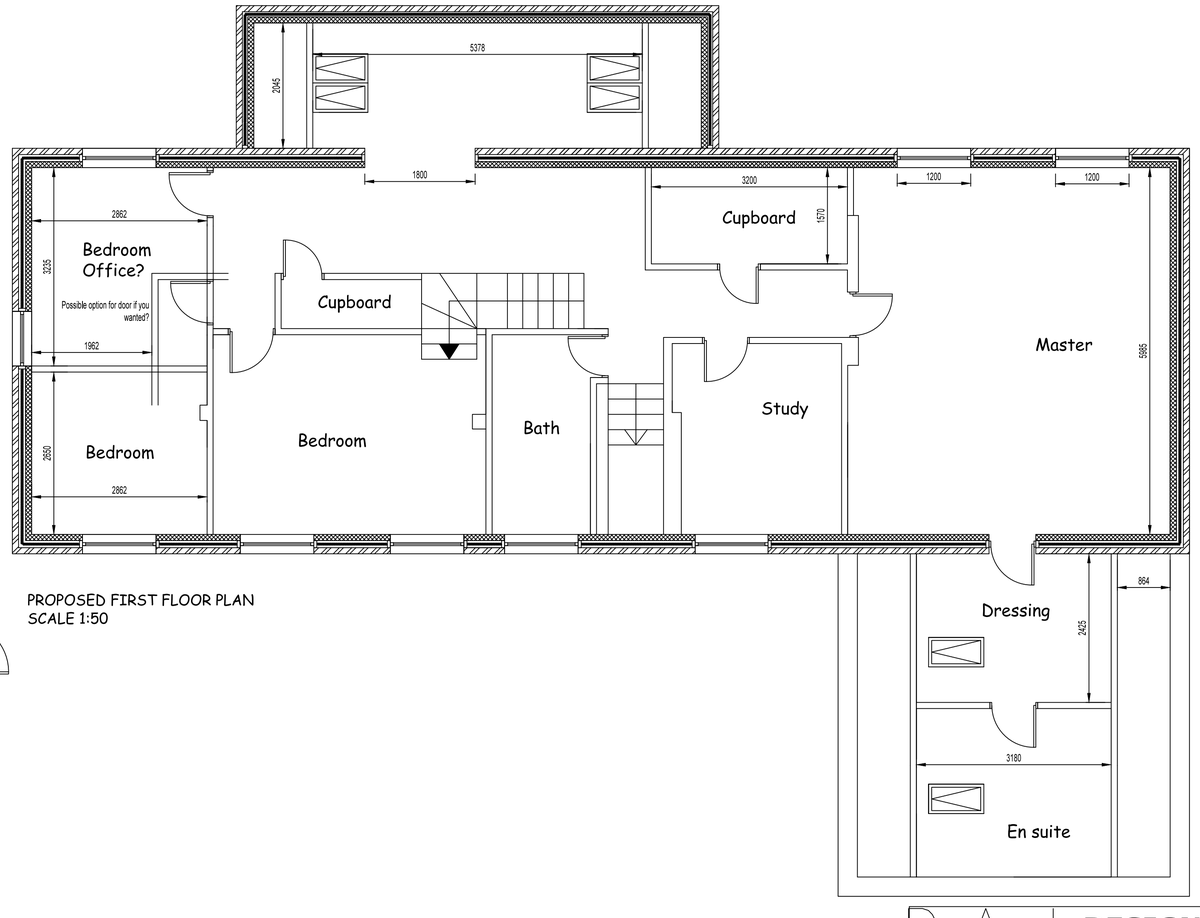

PROPOSED FIRST FLOOR PLAN
SCALE 1:50

D.A.J DESIGN SERVICES
07868779845
danes_onit@hotmail.com

TITLE: Alterations to be carried out at
27a Chappel Street
Crowland, PE6 0AR
For Mr & Mrs Wilkerson

SCALE: 1:50 1:100	**DATE:** Aug 2016
DRAWN: DAJ	**SHEET:** 1 of 2
REVISION:	