
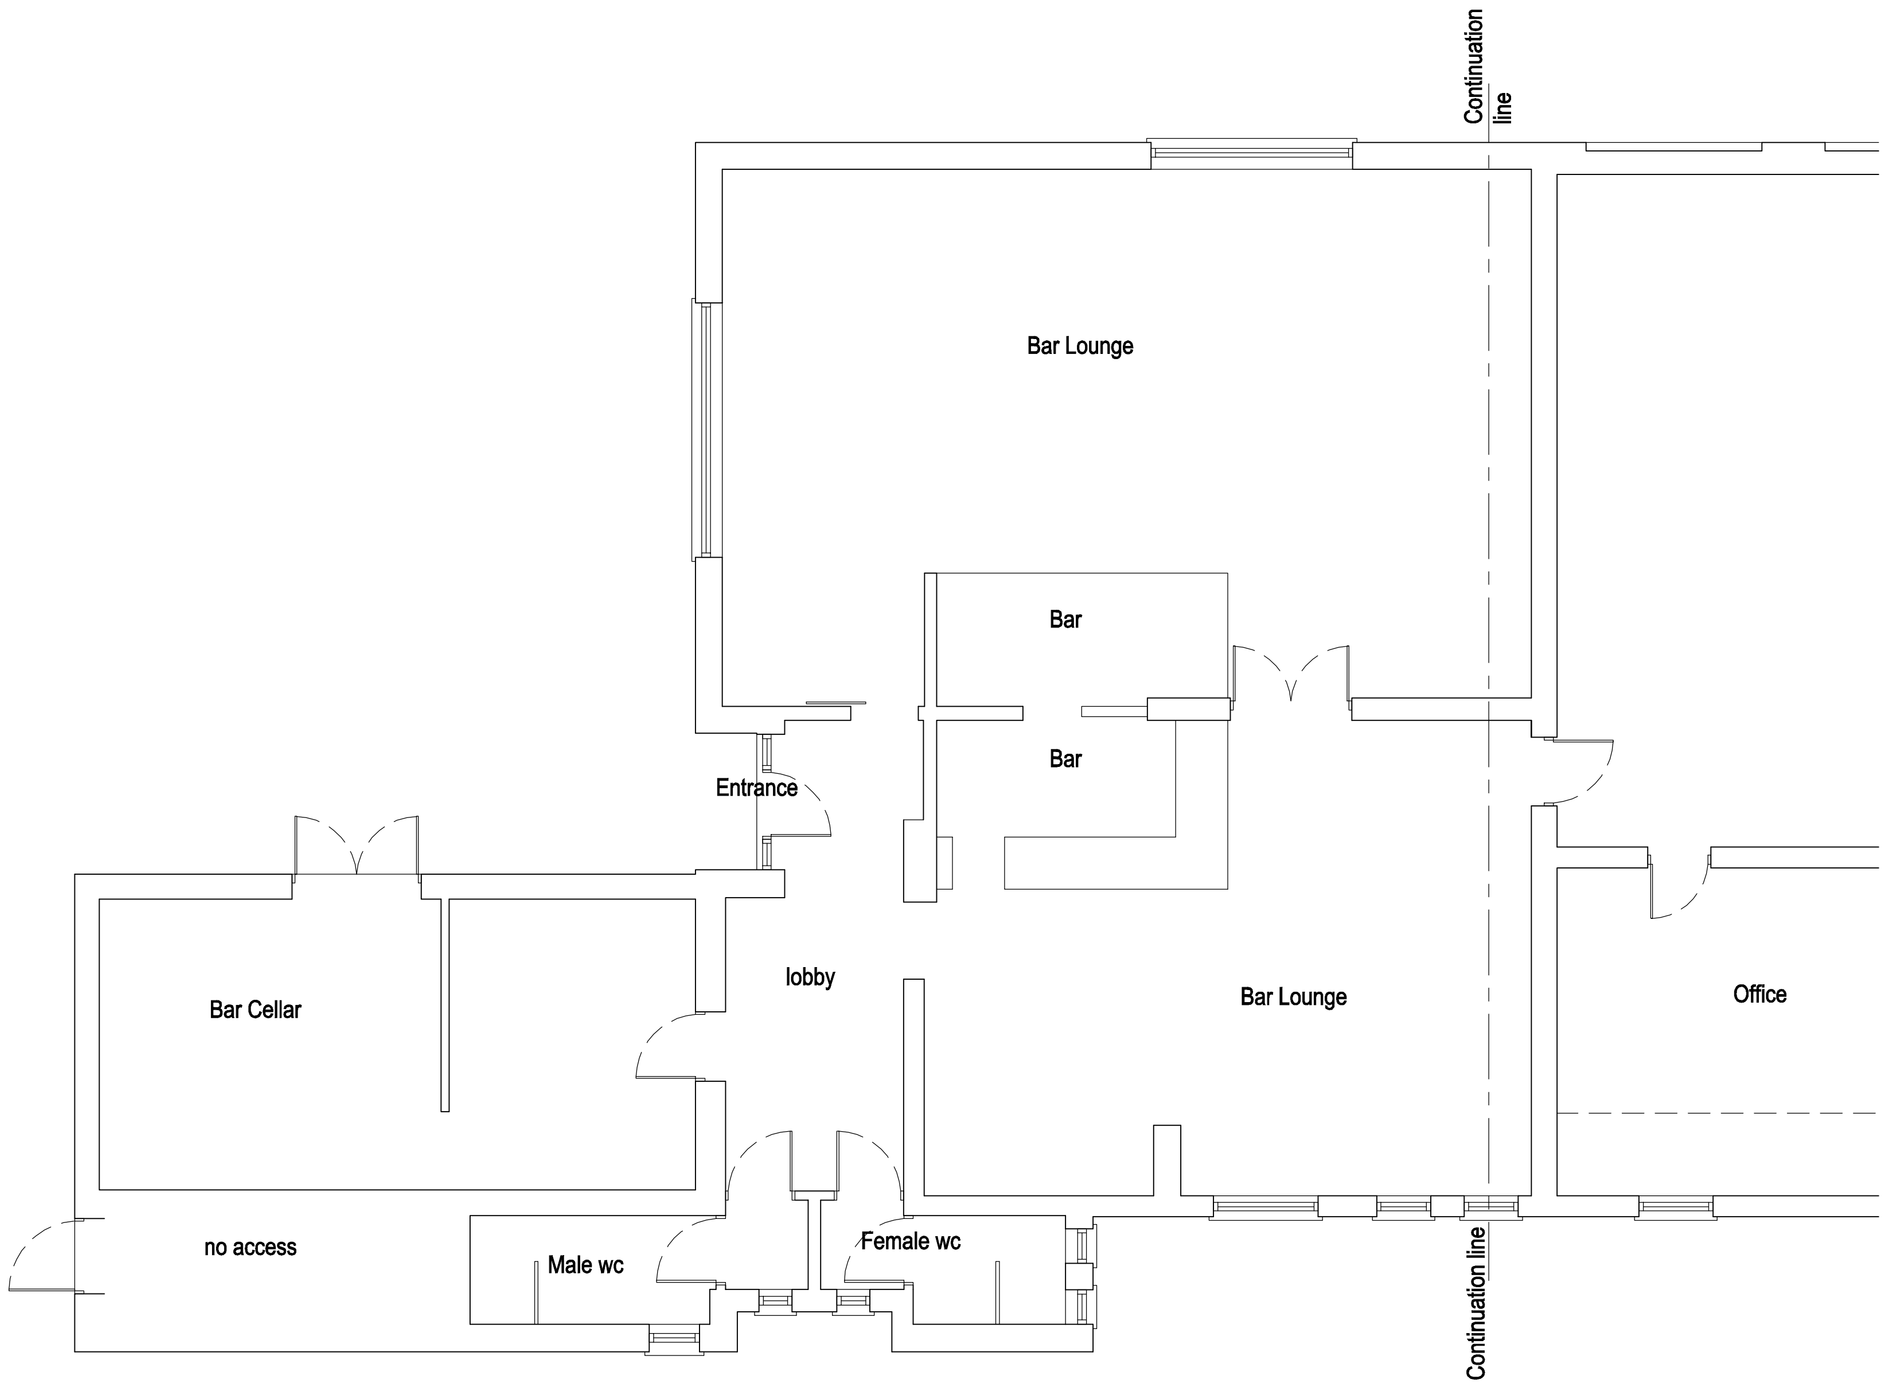


EXISTING GROUND FLOOR PLAN SHEET 2 - SCALE 1:50

Scale 1:50 1m 3m 5m
0m 2m 4m

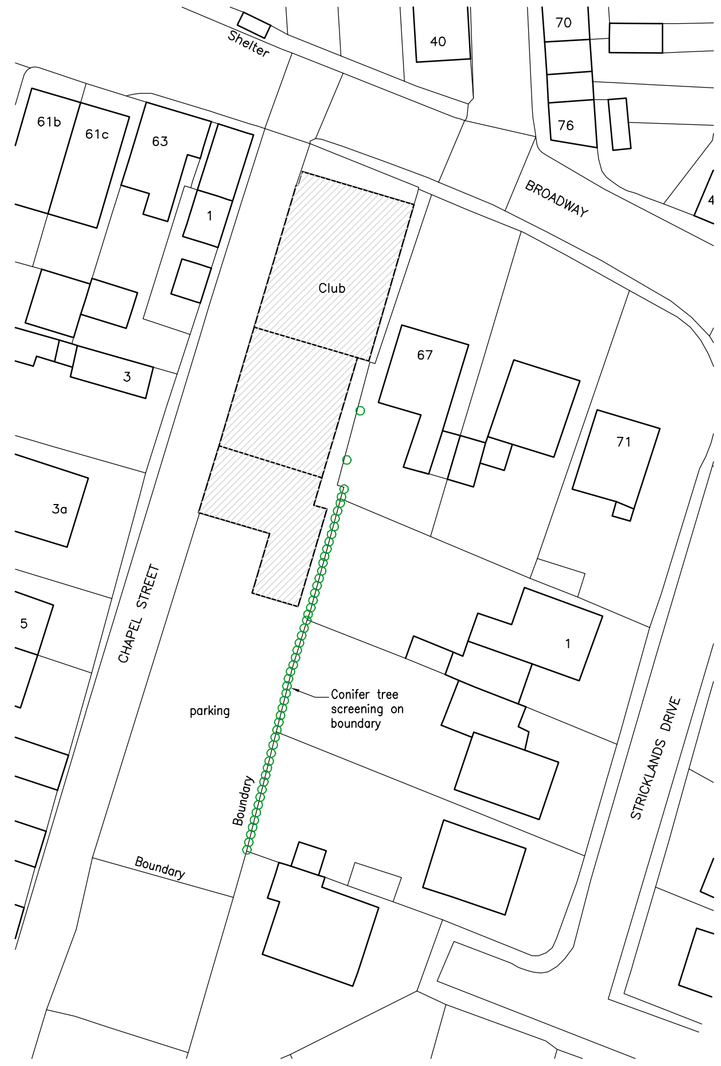

NORTH

EXISTING SITE PLAN 1:500

Scale 1:500
0m 5m 10m 15m 20m

DRAWING ISSUE

FEASIBILITY	☐
PLANNING	■
BUILDING REGULATIONS	☐
CONSTRUCTION	☐

GOOD–DESIGN–ING Ltd

11 SARACEN WAY,
NEWARK ROAD,
PETERBOROUGH.
PE1 5WS

TEL 01733 569731
E–MAIL
robert@good–design–ing.co.uk

PROJECT

Proposed Developement of Former
British Legion Hall to
Chapel Street
Crowland
PE6 0AR

Nov 2021

DRAWING

Existing Ground Floor Plan Sheet 2
Existing Site Plan

Scale 1:50 1:500 @ A1 size

drawing number
211276–03