
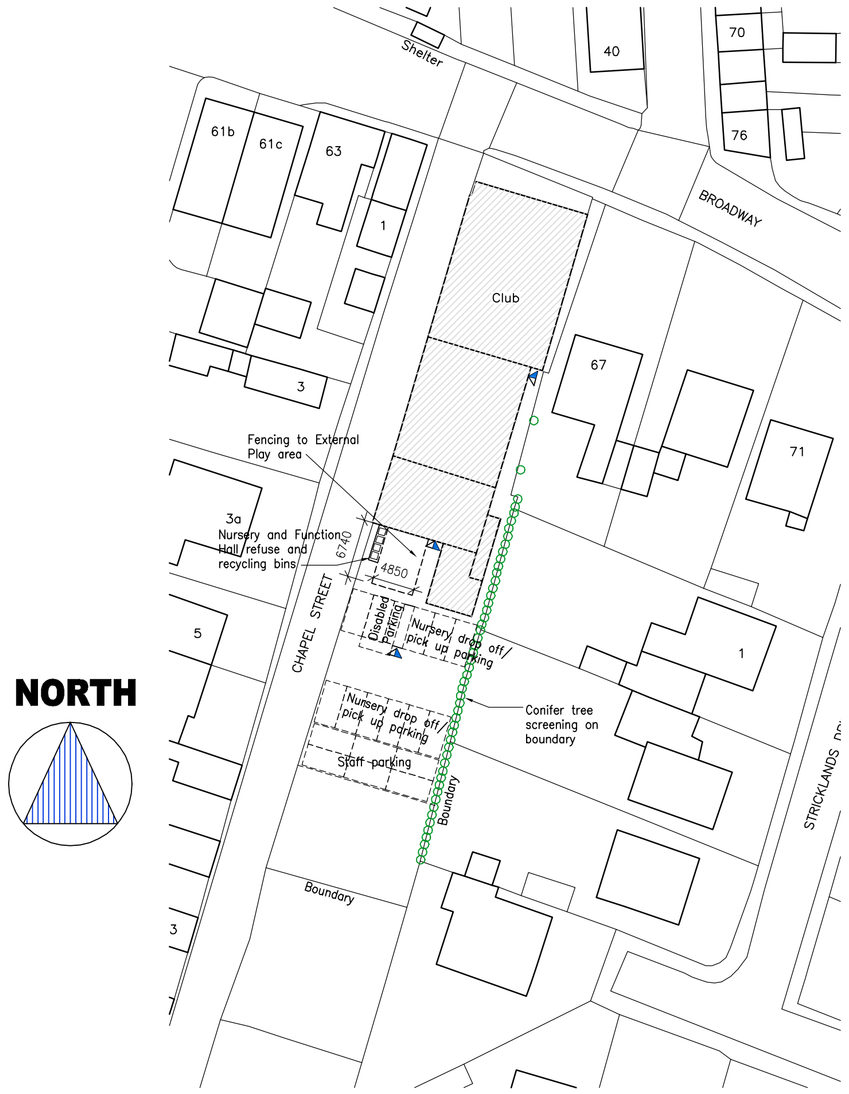


PROPOSED SITE PLAN 1:500

Scale 1:500
0m 5m 10m 15m 20m

= Building Entrances

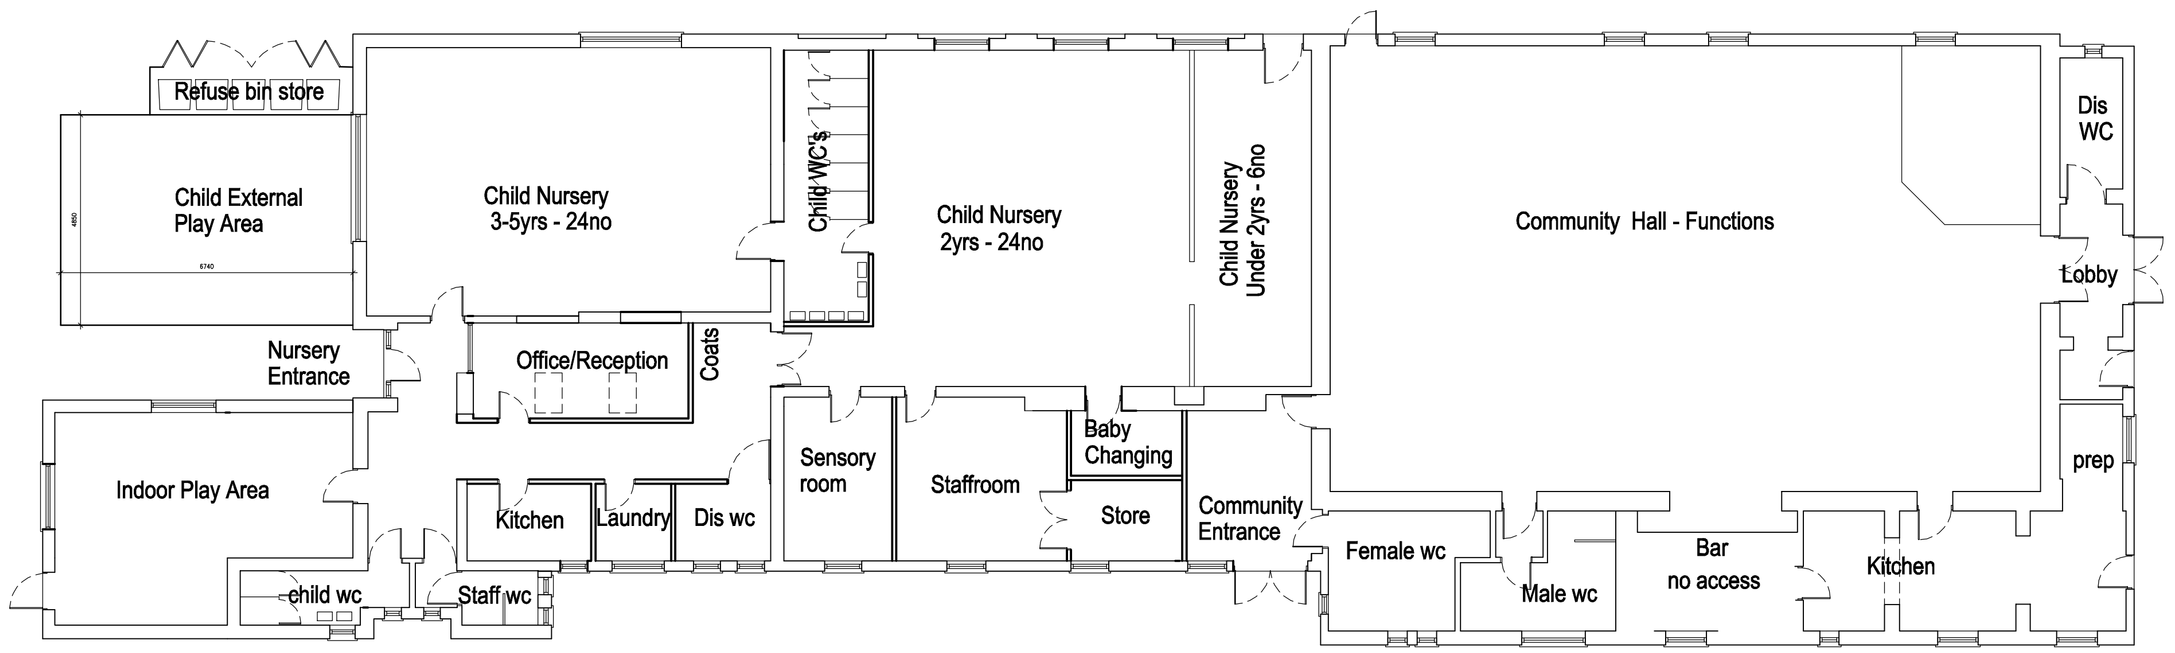

PROPOSED GROUND FLOOR PLAN SCALE 1:100

Scale 1:100
0m 1m 2m 3m 4m 5m

DRAWING ISSUE

FEASIBILITY	☐
PLANNING	■
BUILDING REGULATIONS	☐
CONSTRUCTION	☐

GOOD–DESIGN–ING Ltd

11 SARACEN WAY,
NEWARK ROAD,
PETERBOROUGH.
PE1 5WS

TEL 01733 569731
E–MAIL
robert@good–design–ing.co.uk

PROJECT

Proposed Developement of Former
British Legion Hall to
Chapel Street
Crowland
PE6 0AR

Nov 2021

DRAWING

Proposed Ground Floor Plan and Site Plan

Scale 1:100 1:500 @ A1 size

drawing number
211276–04 rev D