

EXISTING EAST ELEVATION - SCALE 1:100


Scale 1:100

1m 3m 5m


0m 2m 4m



EXISTING NORTH ELEVATION - SCALE 1:100

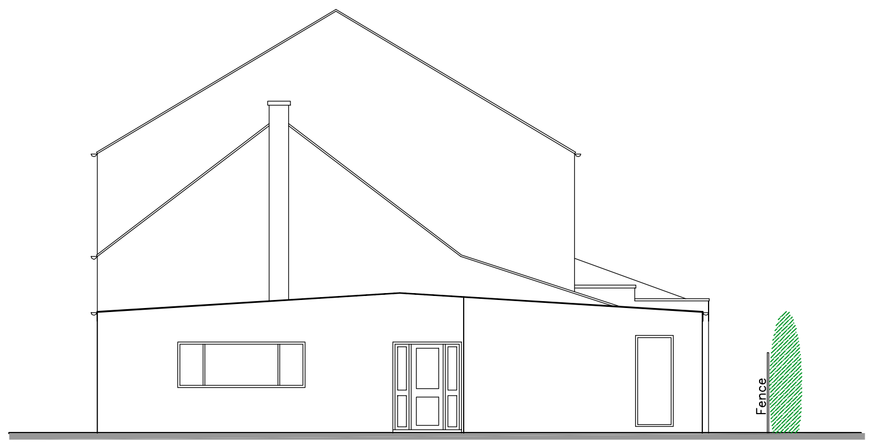

EXISTING SOUTH ELEVATION - SCALE 1:100

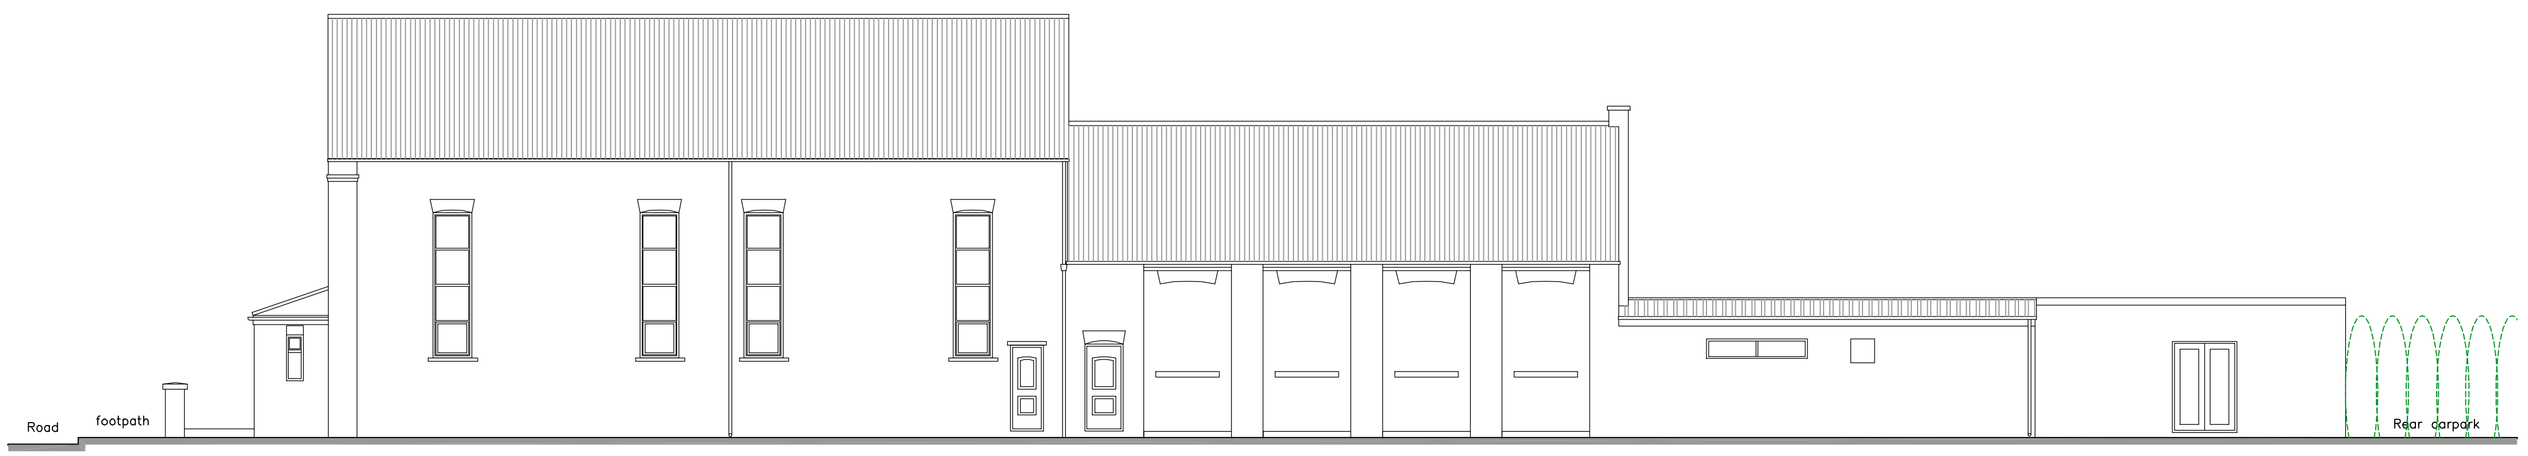

EXISTING WEST ELEVATION - SCALE 1:100

DRAWING ISSUE

FEASIBILITY	☐
PLANNING	■
BUILDING REGULATIONS	☐
CONSTRUCTION	☐

GOOD–DESIGN–ING Ltd

11 SARACEN WAY,
NEWARK ROAD,
PETERBOROUGH.
PE1 5WS

TEL 01733 569731
E–MAIL
robert@good–design–ing.co.uk

PROJECT

Proposed Developement of Former
British Legion Hall to
Chapel Street
Crowland
PE6 0AR

Nov 2021

DRAWING

Existing Elevations

Scale 1:100 @ A1 size

drawing number
211276–08