
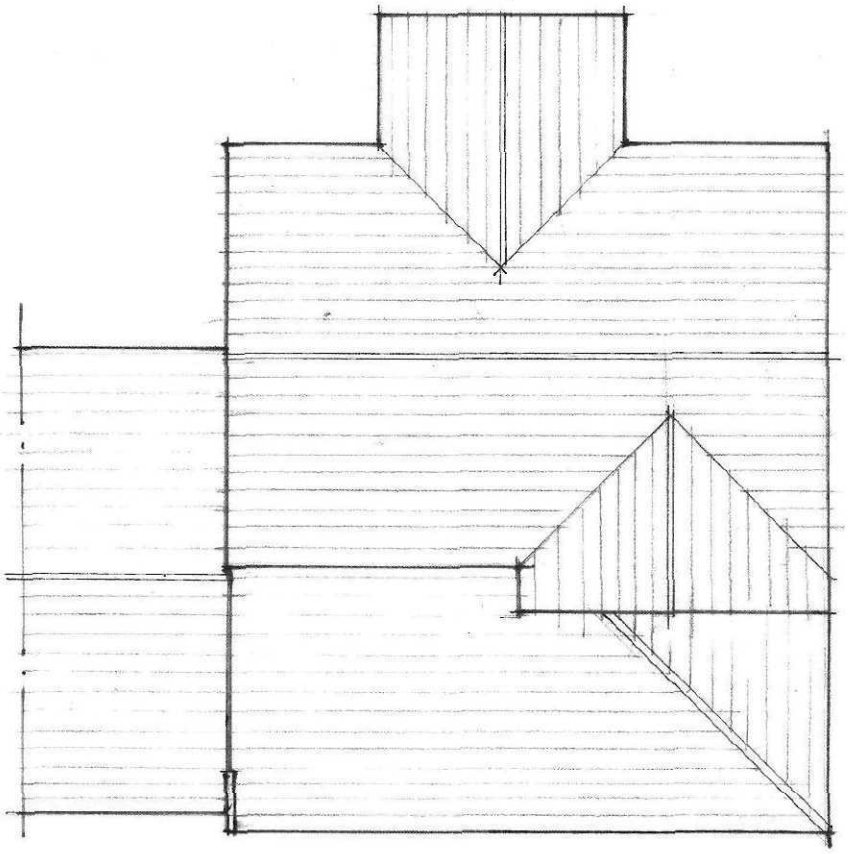


ROOF PLAN

0 5m.

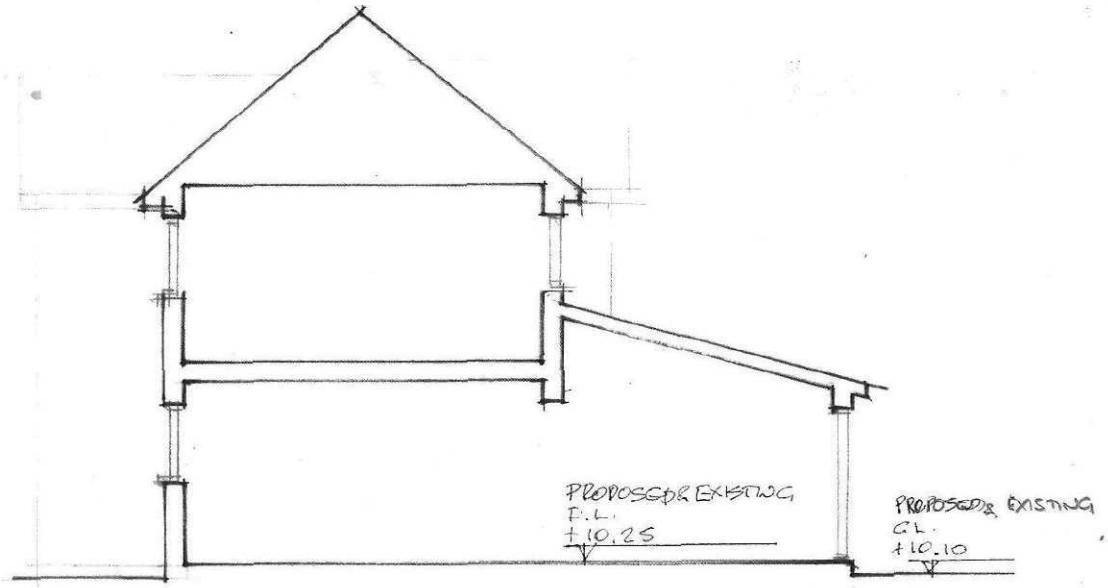

SECTION X-X

Proposed Rear Extension At 66 Harvester Way Crowland

Drg No 4410 / 4, Date Nov 2011 Scale 1 : 100

B. Shemeld 264 Eastfield Rd Peterborough Cambs PE1 4BE Tel 01733 891771