


REAR ELEVATION (N)

0 5M

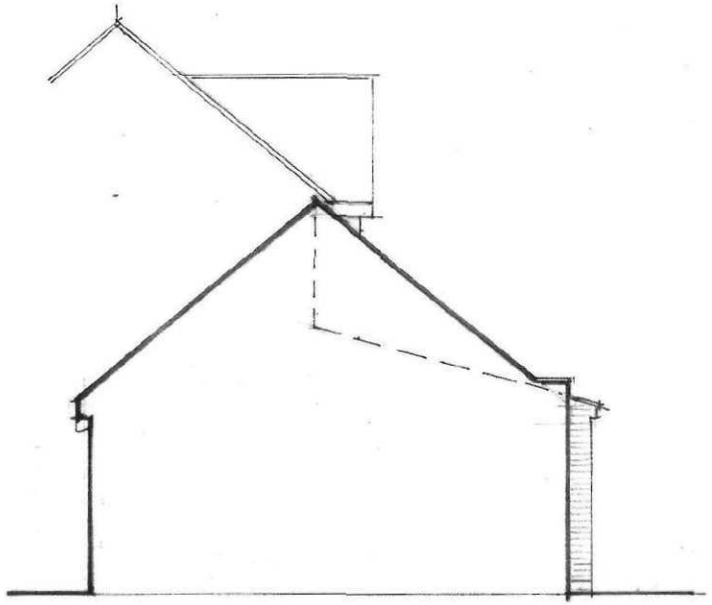

SIDE ELEVATION (E)

Proposed Rear Extension At 66 Harvester Way Crowland

Drg No 4410 / / Date Nov 2011 Scale 1 : 100

B. Shemeld 264 Eastfield Rd Peterborough Cambs PE1 4BE Tel 01733 891771