




EXISTING SIDE ELEVATION 1:100

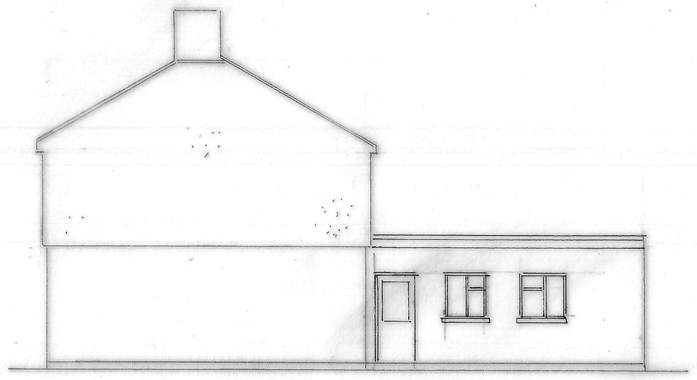

EXISTING REAR ELEVATION 1:100

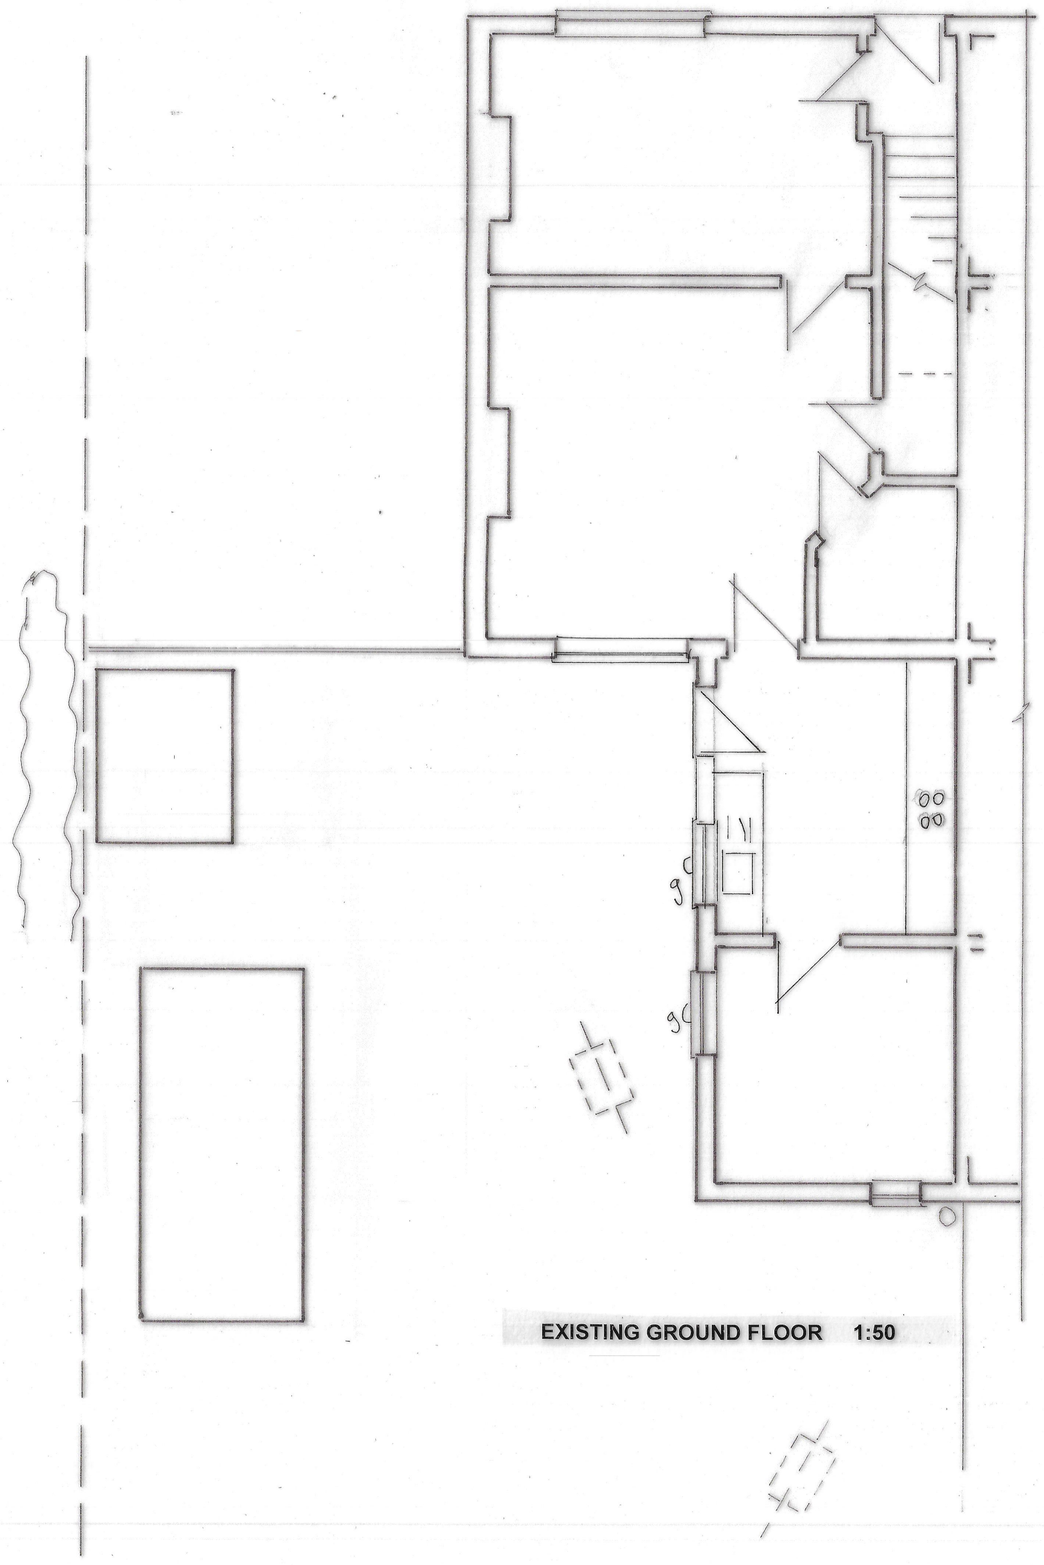

EXISTING GROUND FLOOR 1:50

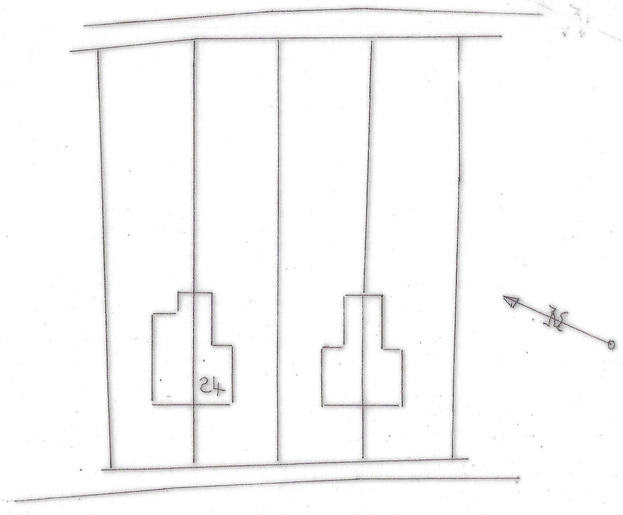

BLOCK PLAN 1:500
Existing

SCALE 1:50
0 1 2 3 4

SCALE 1:100
0 1 2 3 4

SCALE 1:500
0 10 20 30

PROPOSED GROUND FLOOR REAR EXTENSION
FOR
MR AND MRS N HARPER
AT
24 THORNEY ROAD
CROWLAND
PE6 0AL

N. P. BRANSTON mrics., mciob.
400 EASTFIELD ROAD,
PETERBOROUGH,
PE1 4RE
phone: 01733-348119
email: philbranston@btinternet.com

Scales: 1 : 100 1 : 50

Date: OCTOBER 2023

Drawing Number:
23.028/1

DRAWING 1 of 3