
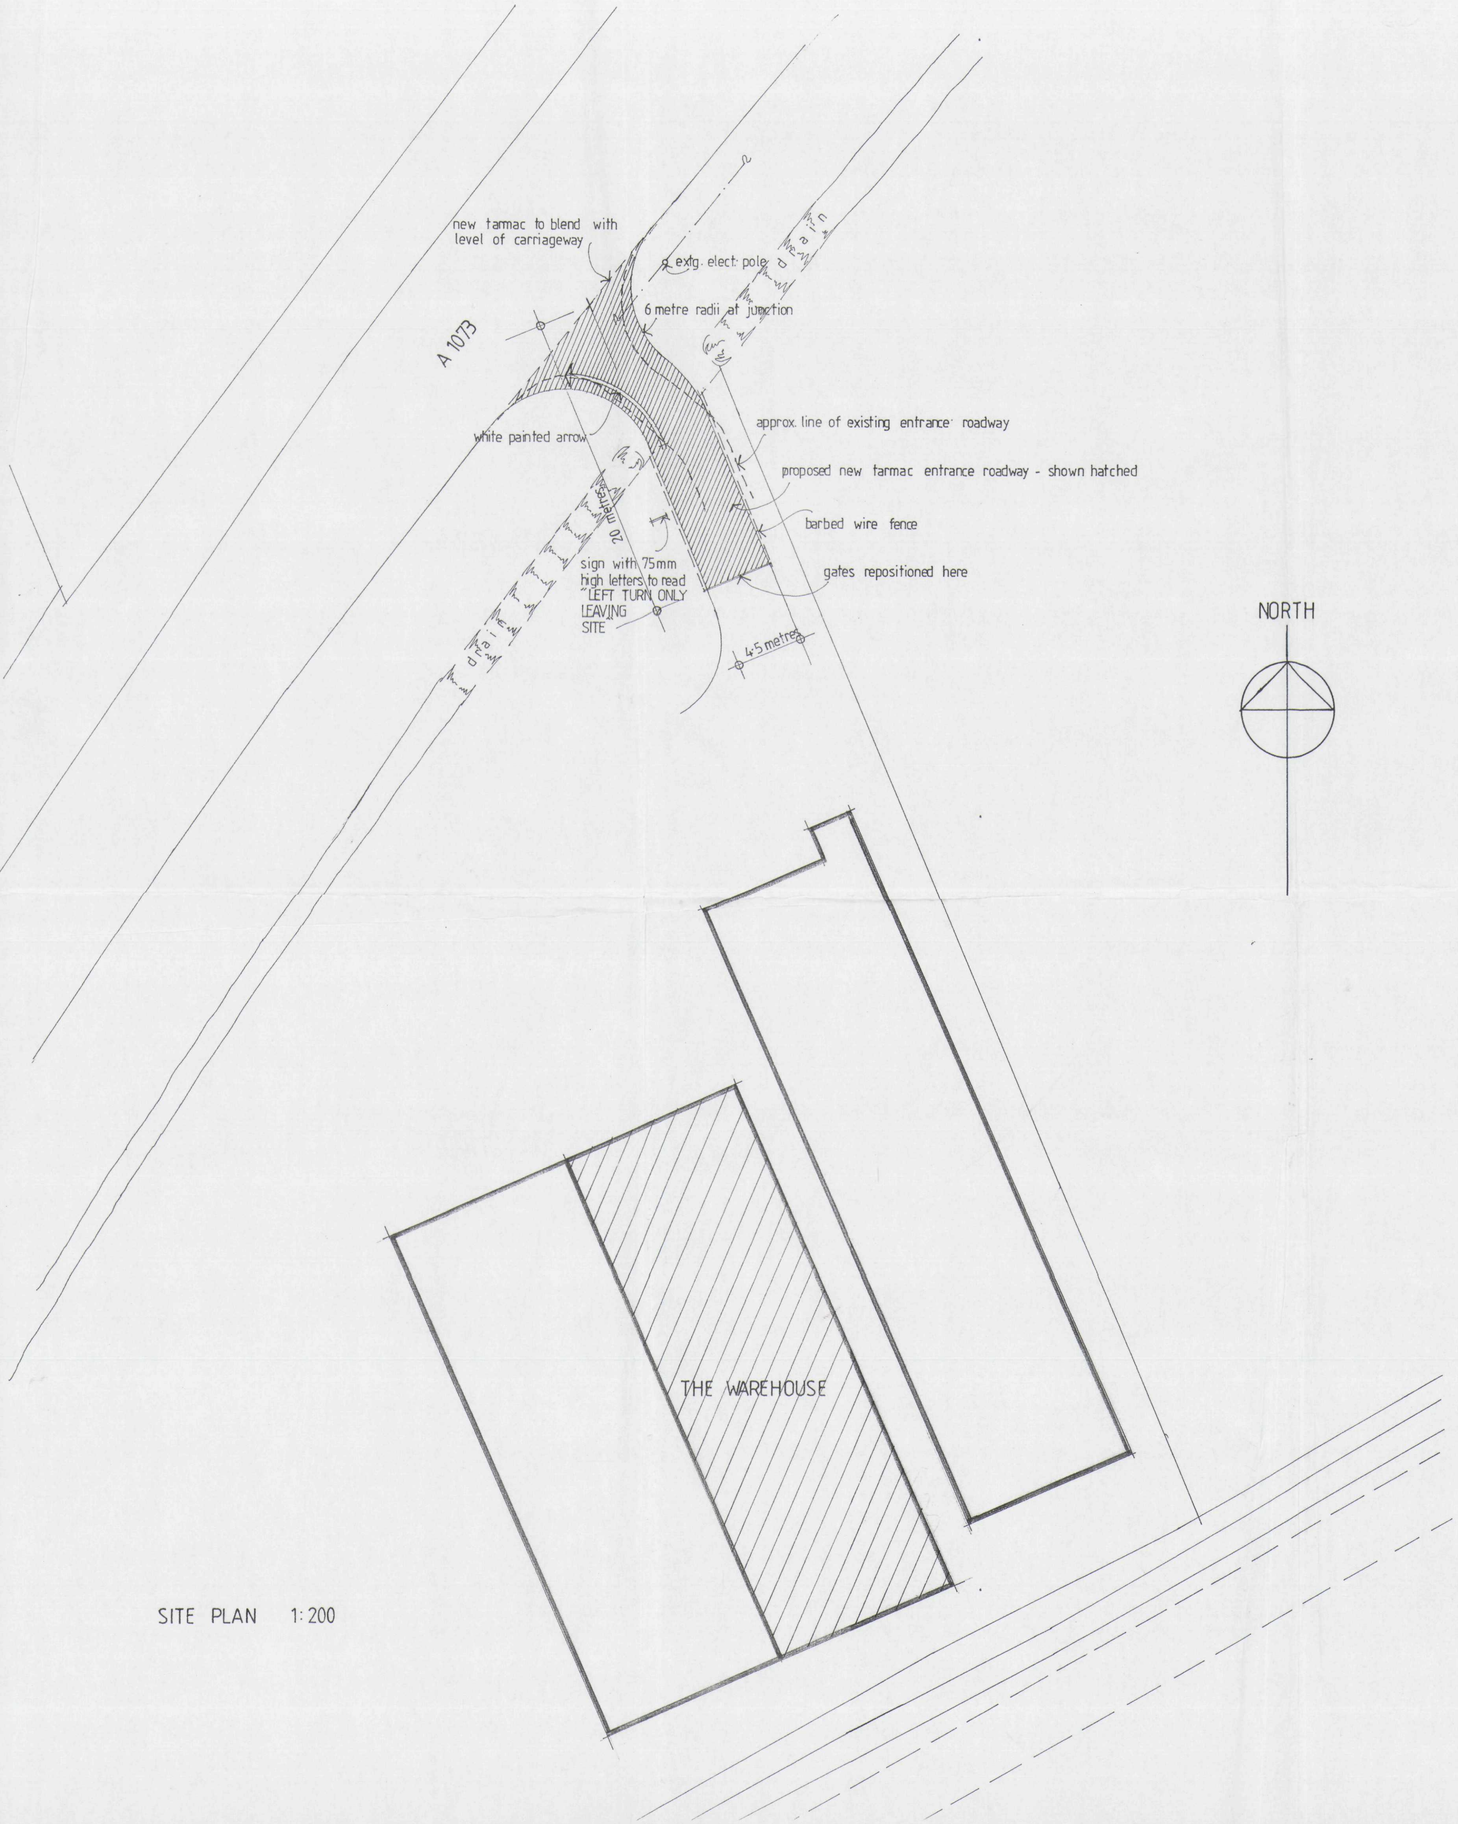


SITE PLAN 1:200

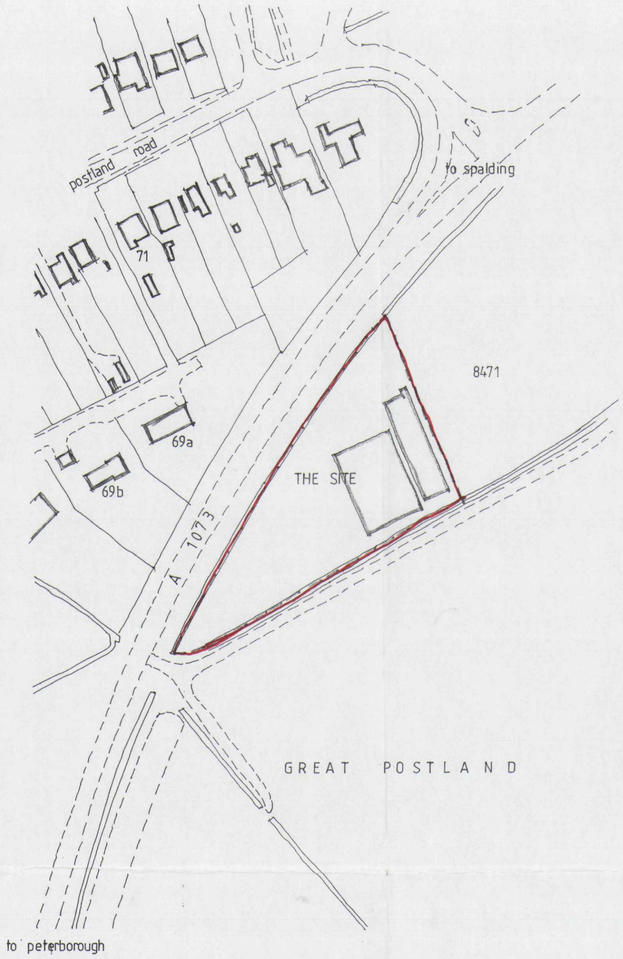

LOCATION PLAN 1:1250

SHDC
Planning & Development
-7 AUG 2003
Ref 0977/03

TREVOR A CLAY R.I.B.A.
CHARTERED ARCHITECT
14 OLD FENDIKE ROAD
WESTON HILLS
SPALDING
LINCOLNSHIRE PE12 6DD

Project:
PROPOSED ADDITIONAL PLANNING USE FOR STORAGE BUILDING OFF A1073, CROWLAND, PETERBOROUGH FOR RUTHKAY LTD

Drawing:
PROPOSALS DRAWING

DETERMINED PLAN

Date: 21 July 03	Proj No: 03/125/PA	
Scale: 1:200/1250	Drg. No: 001	Rev: