


Contractor to check all Dimensions on site prior to ordering commencing work.Do Not Scale from this Drawing - If in doubt then pl

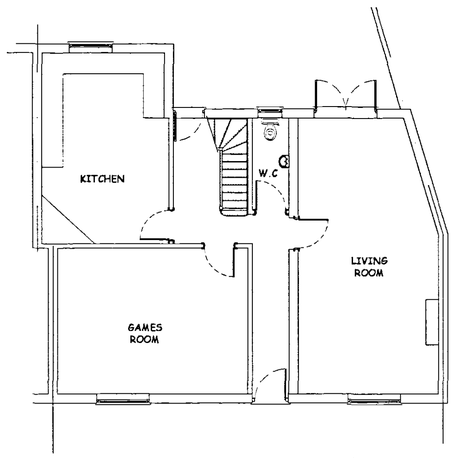


Existing Ground Floor Plan
Scale 1:100

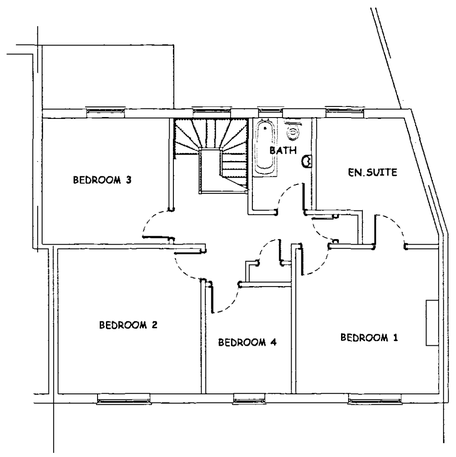

Existing First Floor Plan
Scale 1:100

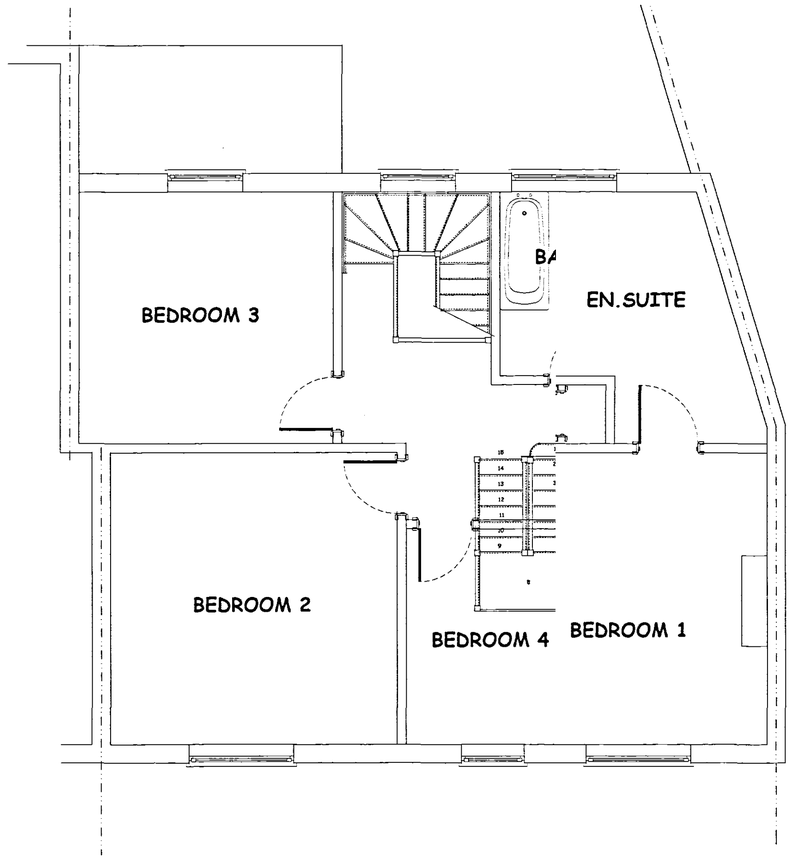

Proposed First Floor Plan
Scale 1:50

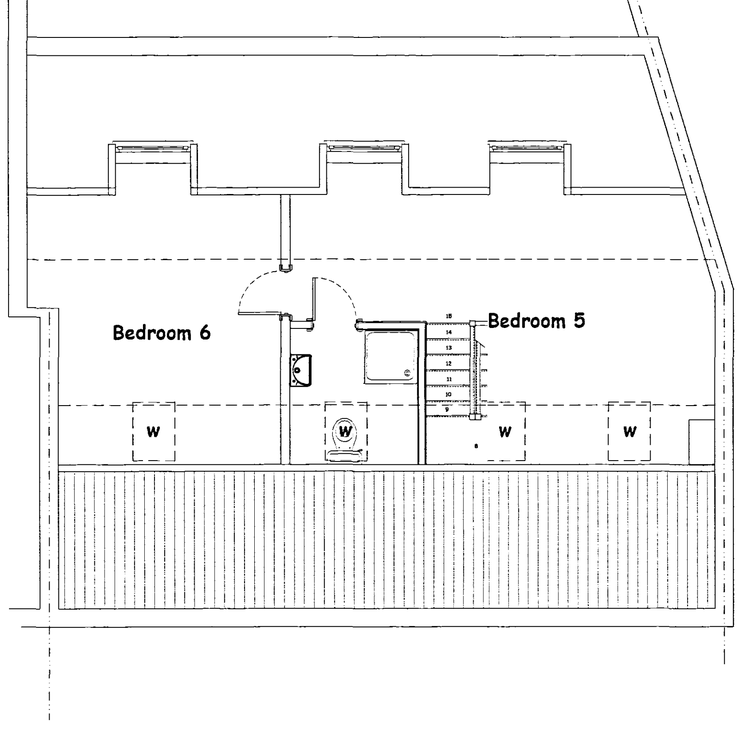

Proposed Second Floor Plan
Scale 1:50



Existing Front Eleva
Scale 1:100



Existing Rear Elevation
Scale 1:100



Proposed Front Ele
Scale 1:100



Proposed Rear Elevation
Scale 1:100

rev "B" - 06.07.06 - Design Amended to suit Clients revised layout

rev "A" - 20.10.05 - Middle Dormer window amended to suit SHDC Planning Dept.

GENERAL CONDITIONS
Contractors are resonsible for checking all dimensions on site when work commences and before ordering any materials.Any discrepancies should be brought to the attention of the Client for remedial action before commencing further.

All details shown are based on typical site conditions for that area, any abnormal conditions should be brought to the attention of the Client and Local Authority.

The notes shown are mainly to cover the requirements of Building Regulations and should not be treated as full specification.

No allowance has been made for any Structural Calculations,a "SAP" calculation, Soil Investigation or Flood Risk Assessment.If deemed necessary then these will be a chargeable extra.All steel beam sizes shown on drawing are all subject to confirmation from Structural Engineer.

All materials not specified to be of a standard suitable for the work proposed and be fit for purpose.All work to be in accordance with good building practise and all necessary BS codes for Workmanship on Building Sites.

11 JUL 2006
0985/06

DETERMINED PLAN

Client :
Mr D Napp
7 East Street
Crowland
PE6 OEN

Site :
Proposed Loft Conversion

remway design Ltd
c / o South Lincs Plant Hire
Enterprise Way
Pinchbeck
Spalding
PE11 3YR
Tel / Fax: 01775 768 921
Mobile : 07815 112 058
e-mail: jason@remwaydesign.co.uk

Date : aug05 | Scale : As Noted

Drawing No:
rem 1068 - 01"B"

PASE NOTE:
Dee areas of the structure being covered, unexposed or otherwise inaccessible the notes / specifications of existing, confirmation of site when it is feasible to expose the relevant areas of construction.