
Ordnance Survey®

OS Sitemap®

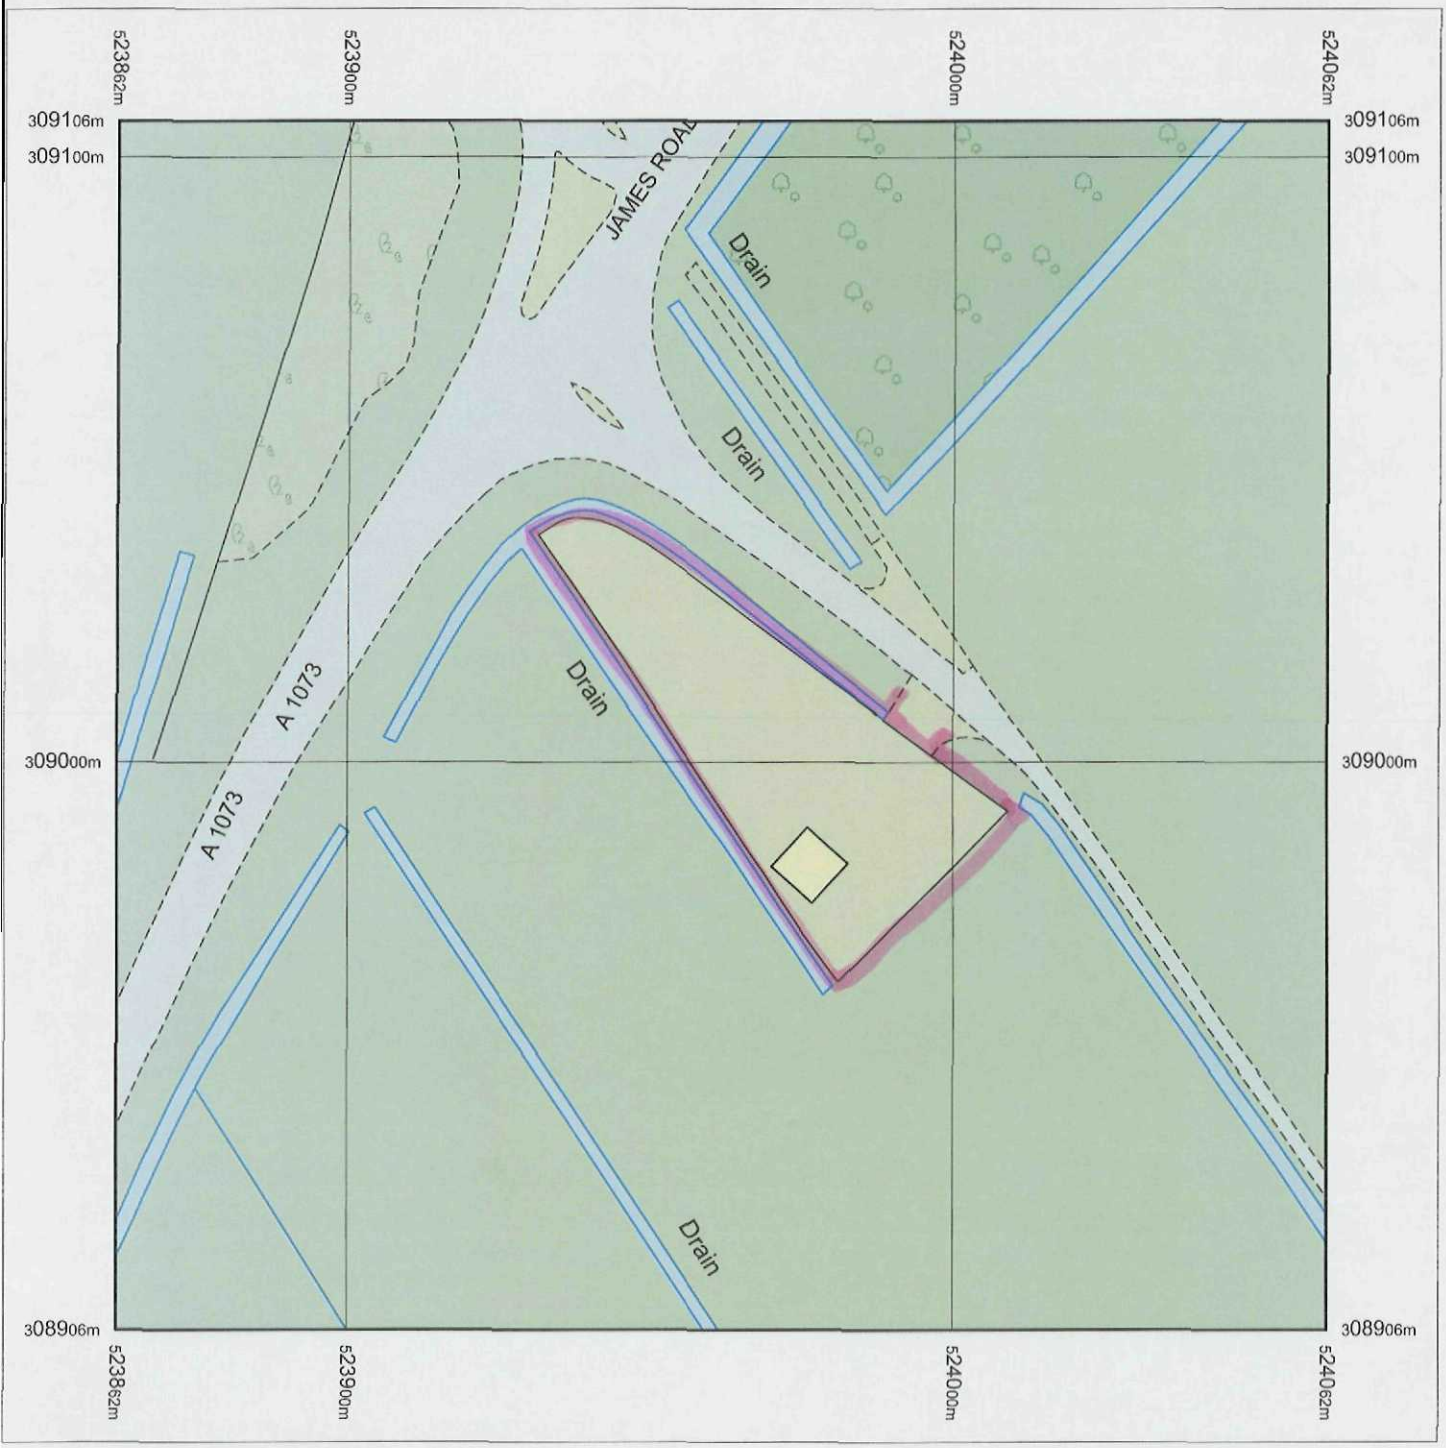

Produced 23.11.2010 from the Ordnance Survey National Geographic Database and incorporating surveyed revision available at this date. © Crown Copyright 2010.

Reproduction in whole or part is prohibited without the prior permission of Ordnance Survey.

Ordnance Survey, the OS Symbol and OS Sitemap are registered trademarks of Ordnance Survey, the national mapping agency of Great Britain.

The representation of a road, track or path is no evidence of a right of way.

The representation of features as lines is no evidence of a property boundary.

Part or all of this OS Sitemap is enlarged from mapping produced at one or more of the following scales: 1:1250, 1:2500, 1:10000.


Metres
0 20 40

Scale 1:1250


Supplied by: **Bookmark Spalding Ltd**
Serial number: 00109800
Centre coordinates: 523962 309006

Further information can be found on the OS Sitemap Information leaflet or the Ordnance Survey web site: www.ordnancesurvey.co.uk


SHDC
Planning & Development
29 NOV 2010
Ref: 0988-10

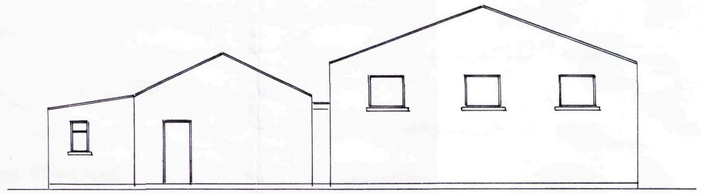


PROPOSED REAR ELEVATION 1:100
South

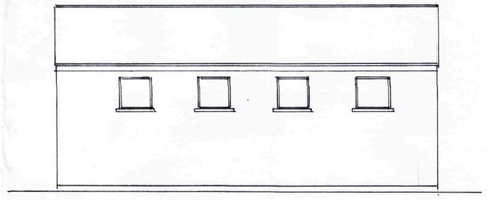


PROPOSED SIDE ELEVATION 1:100
East

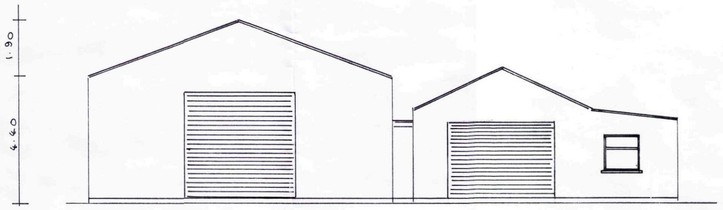

PROPOSED FRONT ELEVATION 1:100
North

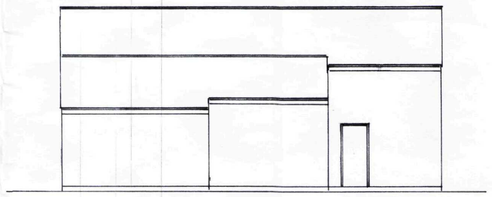


PROPOSED SIDE ELEVATION 1:100
West

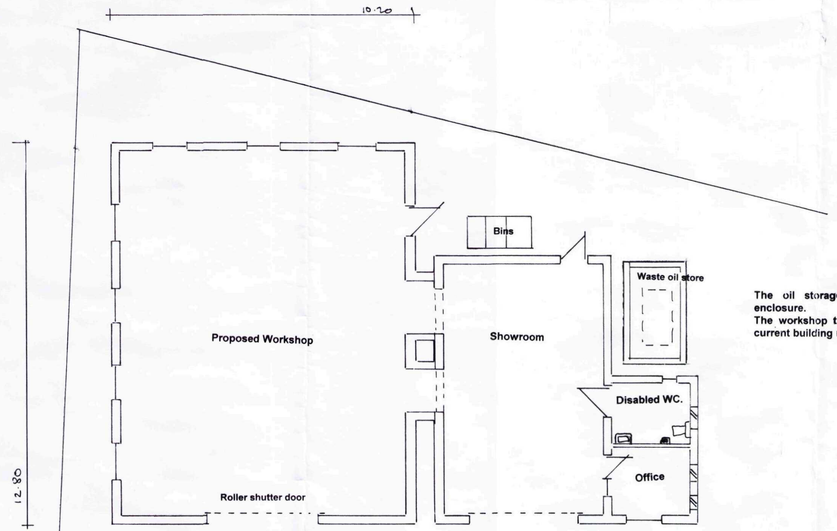

PROPOSED GROUND FLOOR ~~1:50~~ 1:100

The oil storage tank shall be within a bunded enclosure.
The workshop to be re-built shall be constructed to current building regulations.

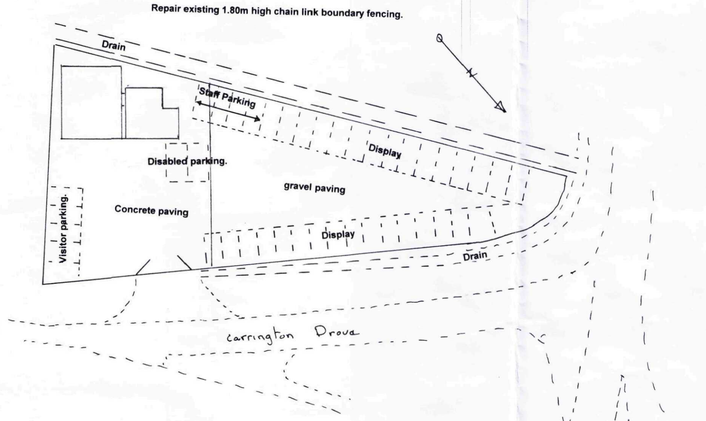

BLOCK PLAN 1:500

SHDC
Planning & Development
29 NOV 2010
Ref: 0988-10

PROPOSED CHANGE OF USE FROM CONCRETE PRODUCTS YARD TO CAR SALES, REPAIRS AND DISPLAY, AND REBUILDING OF FIRE DAMAGED WORKSHOP.

AT
CARRINGTON DROVE
CROWLAND


N. P. BRANSTON mrics., mciob
400 EASTFIELD ROAD,
PETERBOROUGH,
PE1 4RE
phone: 01733-348119
email: philbranston@btinternet.com

Scales: 1 : 100


Date: NOVEMBER 2010

Drawing Number: 10.063/2


DRAWING 2 OF 2

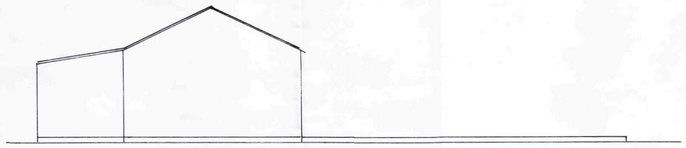


EXISTING REAR ELEVATION 1:100

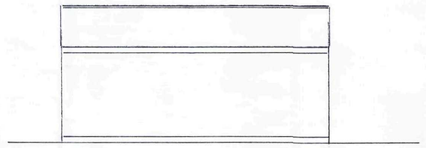


EXISTING SIDE ELEVATION 1:100

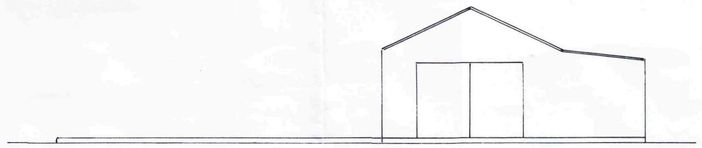


EXISTING FRONT ELEVATION 1:100

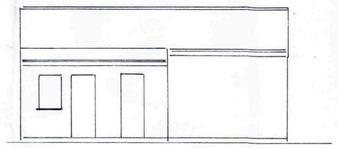

EXISTING SIDE ELEVATION 1:100

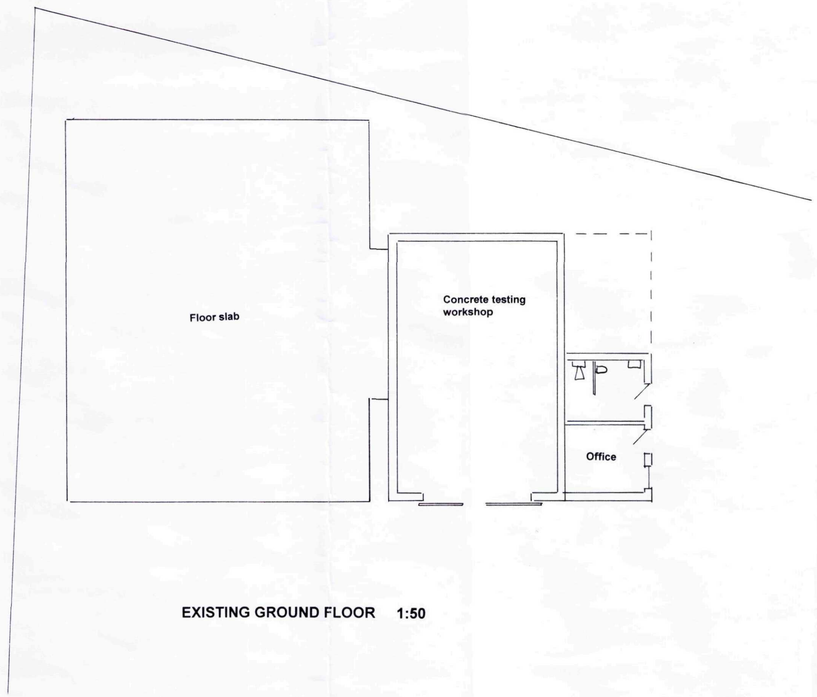

EXISTING GROUND FLOOR 1:50

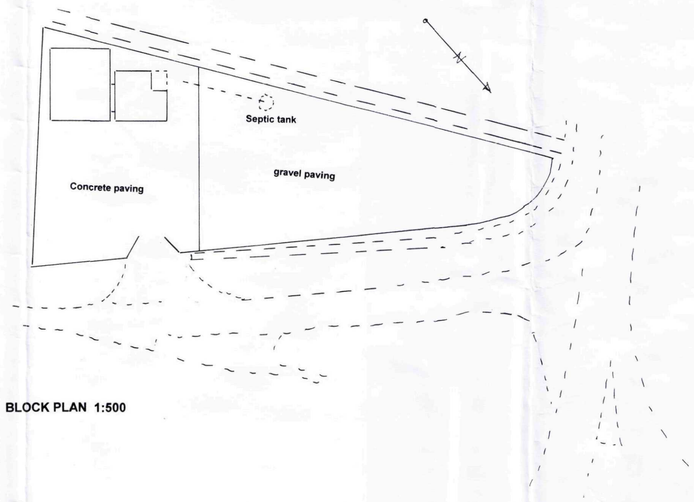

BLOCK PLAN 1:500

SHDC
Planning & Development
29 NOV 2010
Ref: 0988-10

PROPOSED CHANGE OF USE FROM CONCRETE PRODUCTS YARD TO CAR SALES, REPAIRS AND DISPLAY, AND REBUILDING OF FIRE DAMAGED WORKSHOP.

AT
CARRINGTON DROVE
CROWLAND

N. P. BRANSTON mrics., mciob
400 EASTFIELD ROAD,
PETERBOROUGH,
PE1 4RE
phone: 01733-348119
email: philbranston@btinternet.com

Scales:
1 : 100

Date:
NOVEMBER 2010

Drawing Number:
10.063/1

DRAWING 1 OF 2