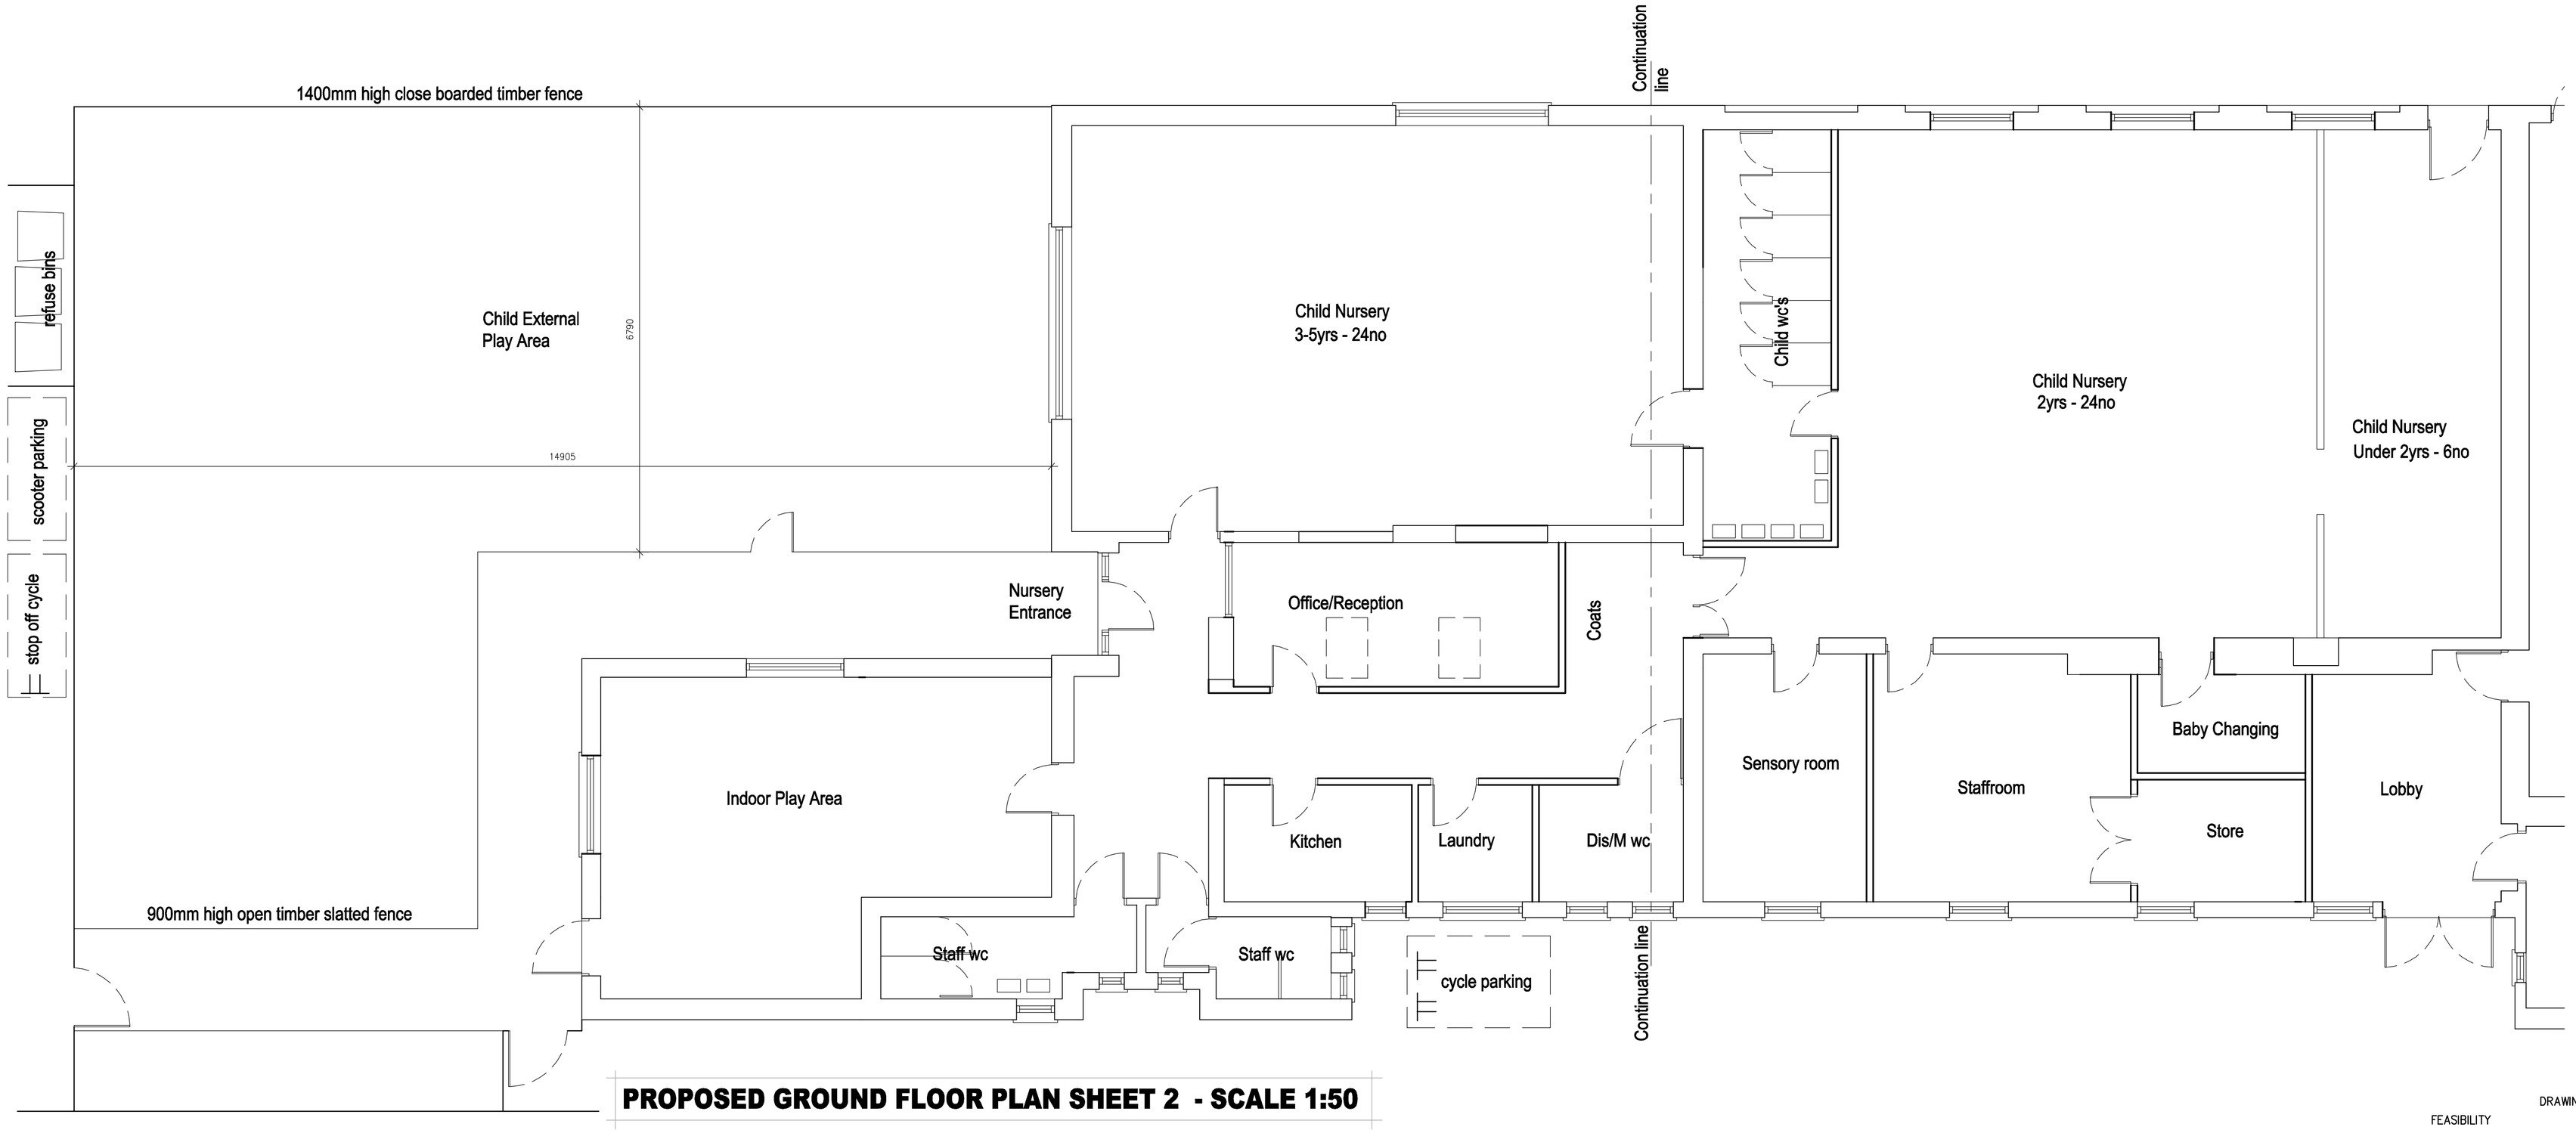


PROPOSED GROUND FLOOR PLAN SHEET 2 - SCALE 1:50

Scale 1:50
0m 1m 2m 3m 4m 5m

DRAWING ISSUE

FEASIBILITY	☐
PLANNING	■
BUILDING REGULATIONS	☐
CONSTRUCTION	☐

GOOD–DESIGN–ING Ltd

11 SARACEN WAY,
NEWARK ROAD,
PETERBOROUGH.
PE1 5WS

TEL 01733 569731
E–MAIL
robert@good–design–ing.co.uk

PROJECT
Proposed Developement of Former
British Legion Hall to
Chapel Street
Crowland
PE6 0AR

Nov 2021

DRAWING
Proposed Ground Floor Plan Sheet 2

Scale 1:50 @ A1 size

drawing number
211276–06 rev D