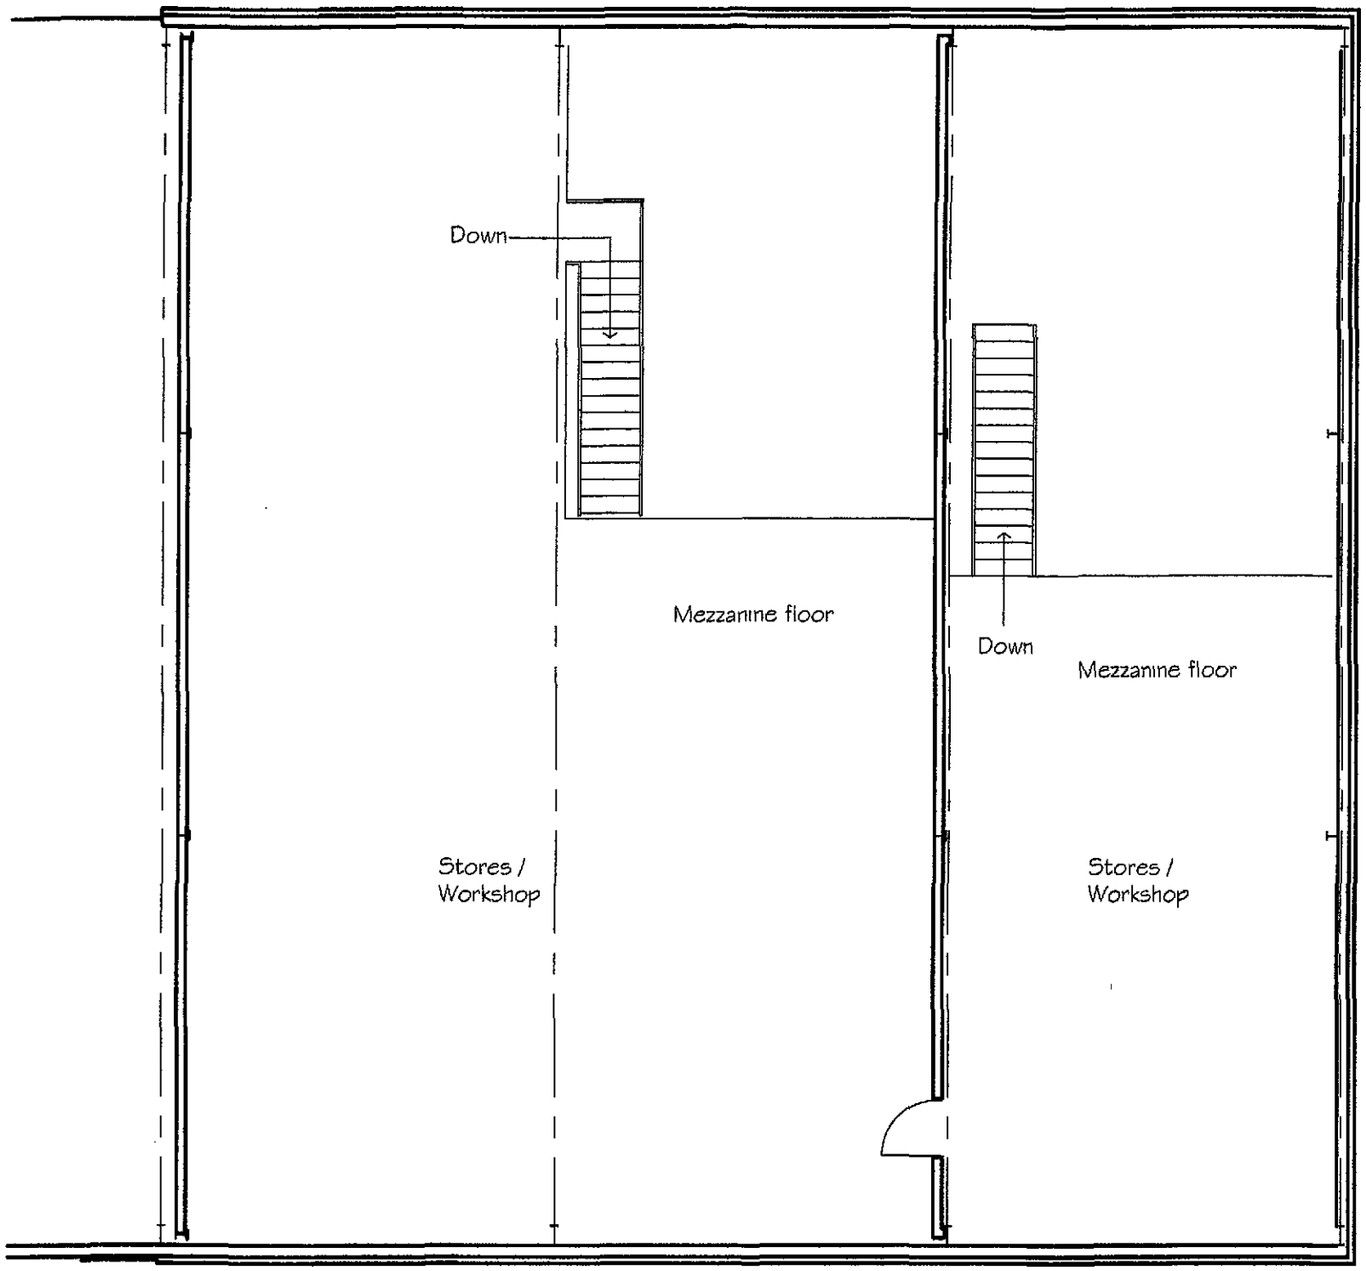


SHDC
Planning & Development
19 DEC 2011
Ref: 1000 -11

FIRST FLOOR PLAN

M2	M2 BUILDING CONSULTANTS LLP 8 Teal Grove, Cowbit, Spalding, Lincs. PE12 6XG Tel: (01406) 380139 Email: info@m2-buildingconsultants.biz	PROJECT PROPOSED EXTENSION TO TMC BUILDING CROWLAND CRANES LTD CREASE DROVE CROWLAND PE6 0BN			DRAWING TITLE EXISTING FLOOR PLANS	This drawing is the copyright property of M2 Building Consultants LLP.	The contractor is to check all measurements on site before commencing work. Read in conjunction with engineers details.
		DRAWN GM	DATE JULY 2011	SCALE 1: 100	DWG NR. LOC 440.32.11/ 05		