
EXTENT OF EXISTING BUILDING — EXTANT PLANNING PERMISSION — PROPOSAL

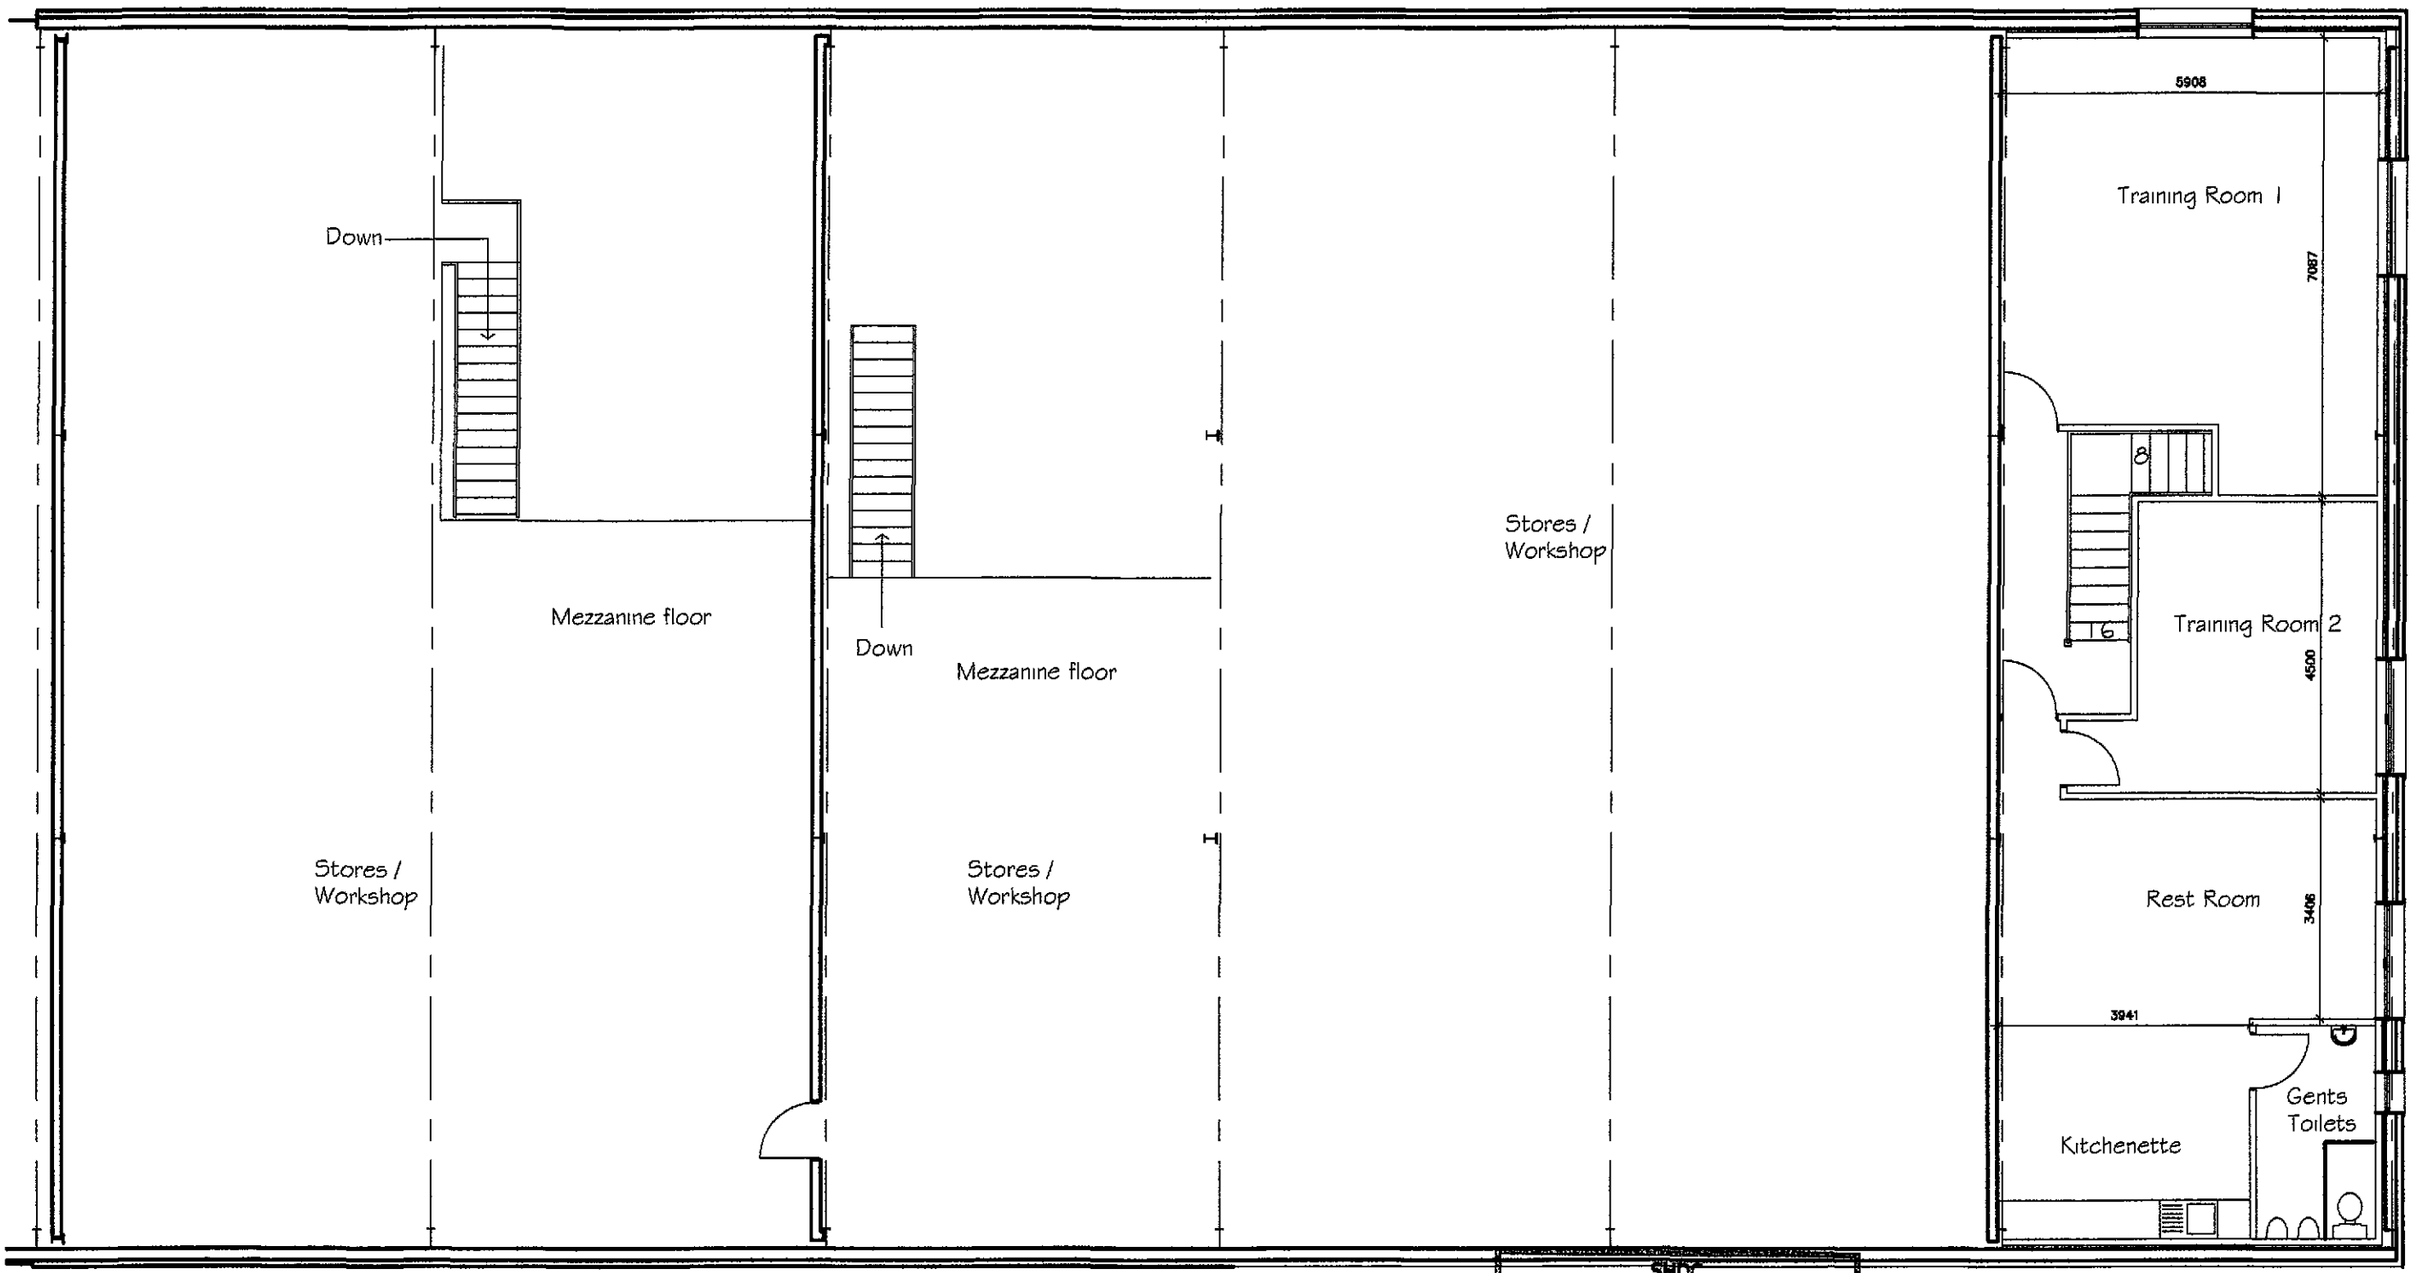

FIRST FLOOR PLAN

SHDC
Planning & Development
19 DEC 2011
Ref: 1000-11

M2 BUILDING CONSULTANTS LLP
8 Teal Grove, Cowbit, Spalding, Lincs. PE12 6XG
Tel: (01406) 380139
Email: info@m2-buildingconsultants.biz

PROJECT
PROPOSED EXTENSION TO TMC BUILDING
CROWLAND CRANES LTD CREASE DROVE CROWLAND PE6 0BN

DRAWN	DATE	SCALE
GM	JULY 2011	1: 100

DRAWING TITLE
PROPOSED FLOOR PLANS

DWG NR.
LOC 440.32.11/07

This drawing is the copyright property of M2 Building Consultants LLP.

The contractor is to check all measurements on site before commencing work.
Read in conjunction with engineers details.