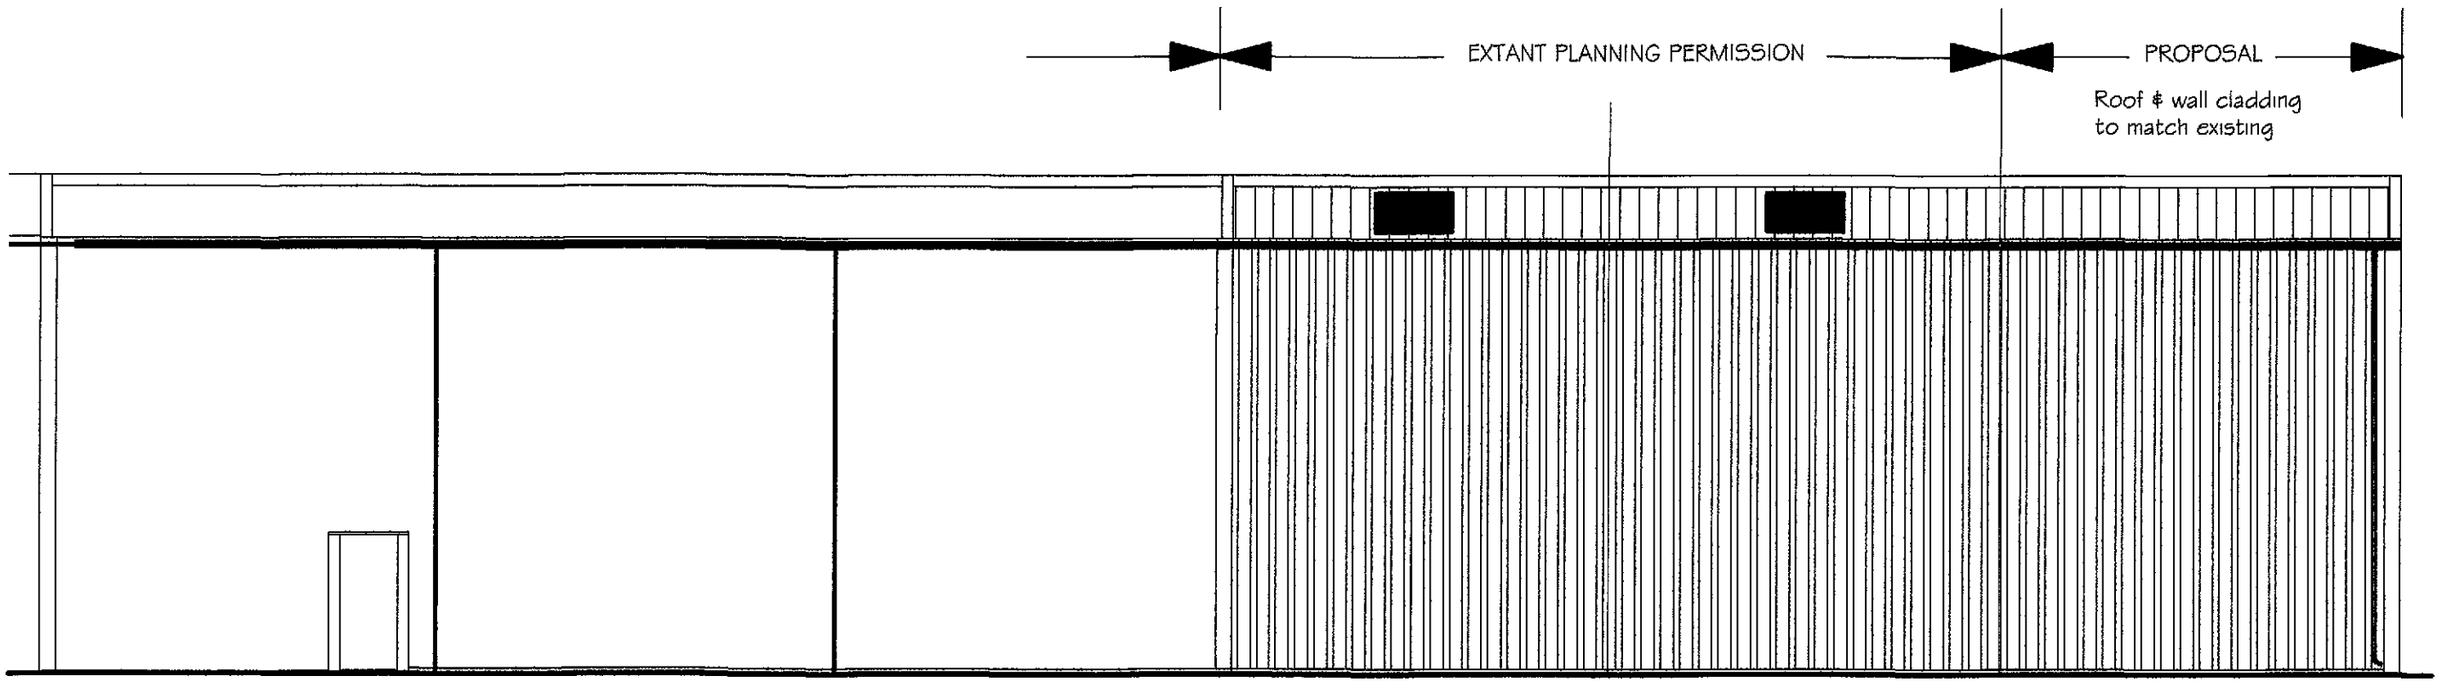


SOUTH ELEVATION

SHDC
Planning & Development
19 DEC 2011
Ref: 1000-11

M2 BUILDING CONSULTANTS LLP
8 Teal Grove, Cowbit, Spalding, Lincs. PE12 6XG
Tel: (01406) 380139
Email: info@m2-buildingconsultants.biz

PROJECT			DRAWING TITLE		
PROPOSED EXTENSION TO TMC BUILDING CROWLAND CRANES LTD CREASE DROVE CROWLAND PE6 0BN			PROPOSED ELEVATIONS	This drawing is the copyright property of M2 Building Consultants LLP.	The contractor is to check all measurements on site before commencing work. Read in conjunction with engineers details.
DRAWN	DATE	SCALE	DWG NR.		
GM	JULY 2011	1: 100	LOC 440.32.11/ 09		