



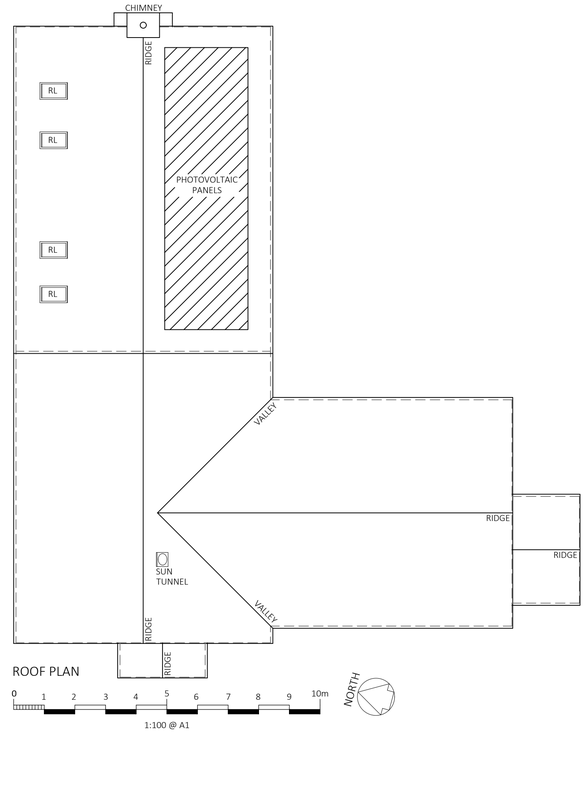

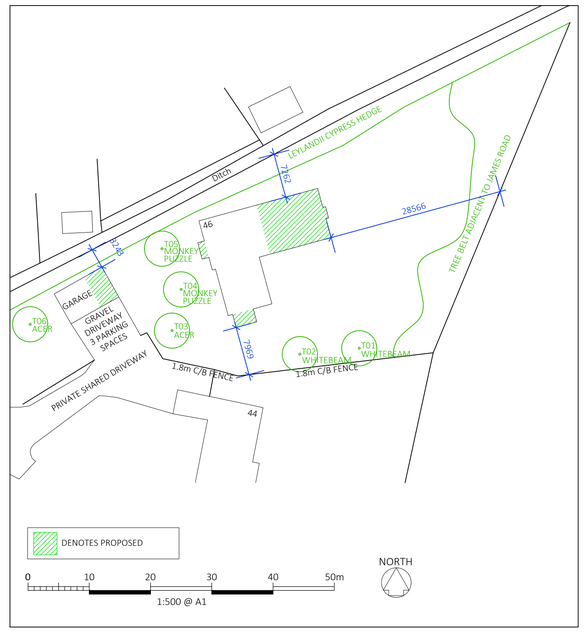

REVISION C	OMITTED UTILITY, ADDED WINDOW TO KITCHEN, INCREASED SIZE OF BED 1 WINDOW	DC 08/10/2026
REVISION B	CHANGED BED 4 TO UTILITY & CHANGED WINDOW TO DOOR, CREATED HOME OFFICE	DC 06/08/2026
REVISION A	ADDED SUN TUNNEL	DC 28/07/2026
	REVISED UTILITY ROOF PLAN	

EXTENSIONS & ALTERATIONS to
46 THE CHASE, CROWLAND
PROPOSED: PLANS

Scale: 1:50/1:100 @ A1 Date: 01/07/2026
Drawn: DC Dwg No: 26011/PL01C

PDG ARCHITECTS LTD
1 Eaglethorpe Barns,
Eaglethorpe, Warmington,
Peterborough, PE8 6TJ
T: 01733 371000
E: design@pdgarchitects.co.uk
W: www.pdgarchitects.co.uk

© 2026 PDG Architects Ltd. All rights reserved. This drawing remains the property of PDG Architects Ltd at all times and may not be reproduced or copied in whole or in part without their written consent