
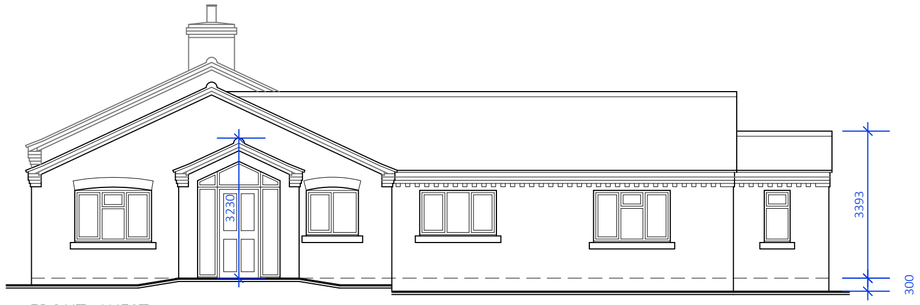



FRONT - WEST

0 1 2 3 4 5 6 7 8 9 10m

1:100 @ A2

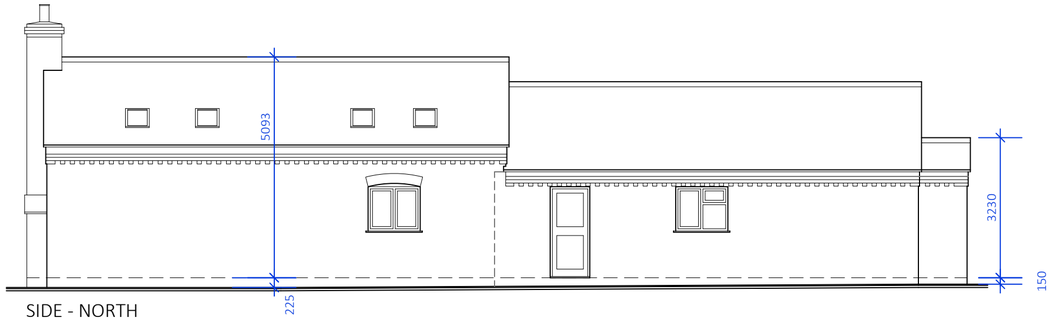

SIDE - NORTH

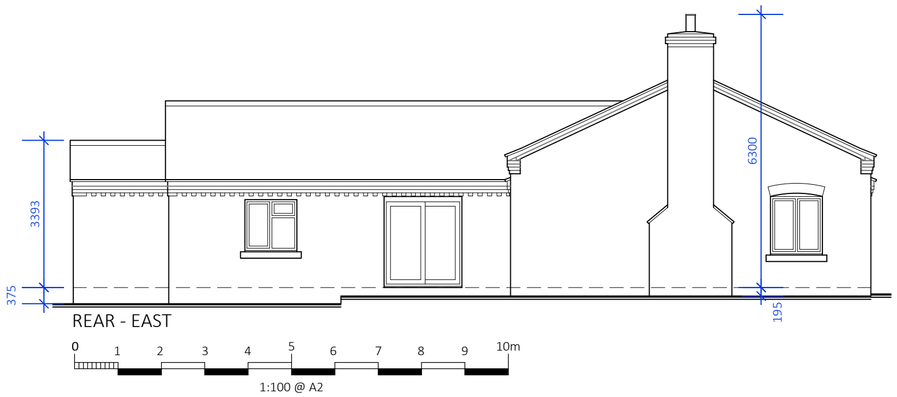

REAR - EAST

0 1 2 3 4 5 6 7 8 9 10m

1:100 @ A2



SIDE - SOUTH

REVISION B OMITTED UTILITY, ADDED WINDOW TO KITCHEN, INCREASED SIZE OF BED 1 WINDOW CHANGED NORTH ELEVATION WINDOW TO DOOR, RAISED HEIGHT OF REAR EXTENSION DC 08/10/2026

REVISION A REVISED UTILITY ROOF PITCH, ADDED SUN TUNNEL DC 28/07/2026

EXTENSIONS & ALTERATIONS to
46 THE CHASE, CROWLAND
PROPOSED: ELEVATIONS

Scale: 1:100 @ A2 Date: 20/07/2026

Drawn: DC Dwg No: 26011/PL02B

PDG ARCHITECTS LTD
1 Eaglethorpe Barns,
Eaglethorpe, Warmington,
Peterborough, PE8 6TJ
T: 01733 371000
E: design@pdgarchitects.co.uk
W: www.pdgarchitects.co.uk

© 2026 PDG Architects Ltd. All rights reserved. This drawing remains the property of PDG Architects Ltd at all times and may not be reproduced or copied in whole or in part without their written consent