
PROPOSED BLOCK PLAN 1:500@A3

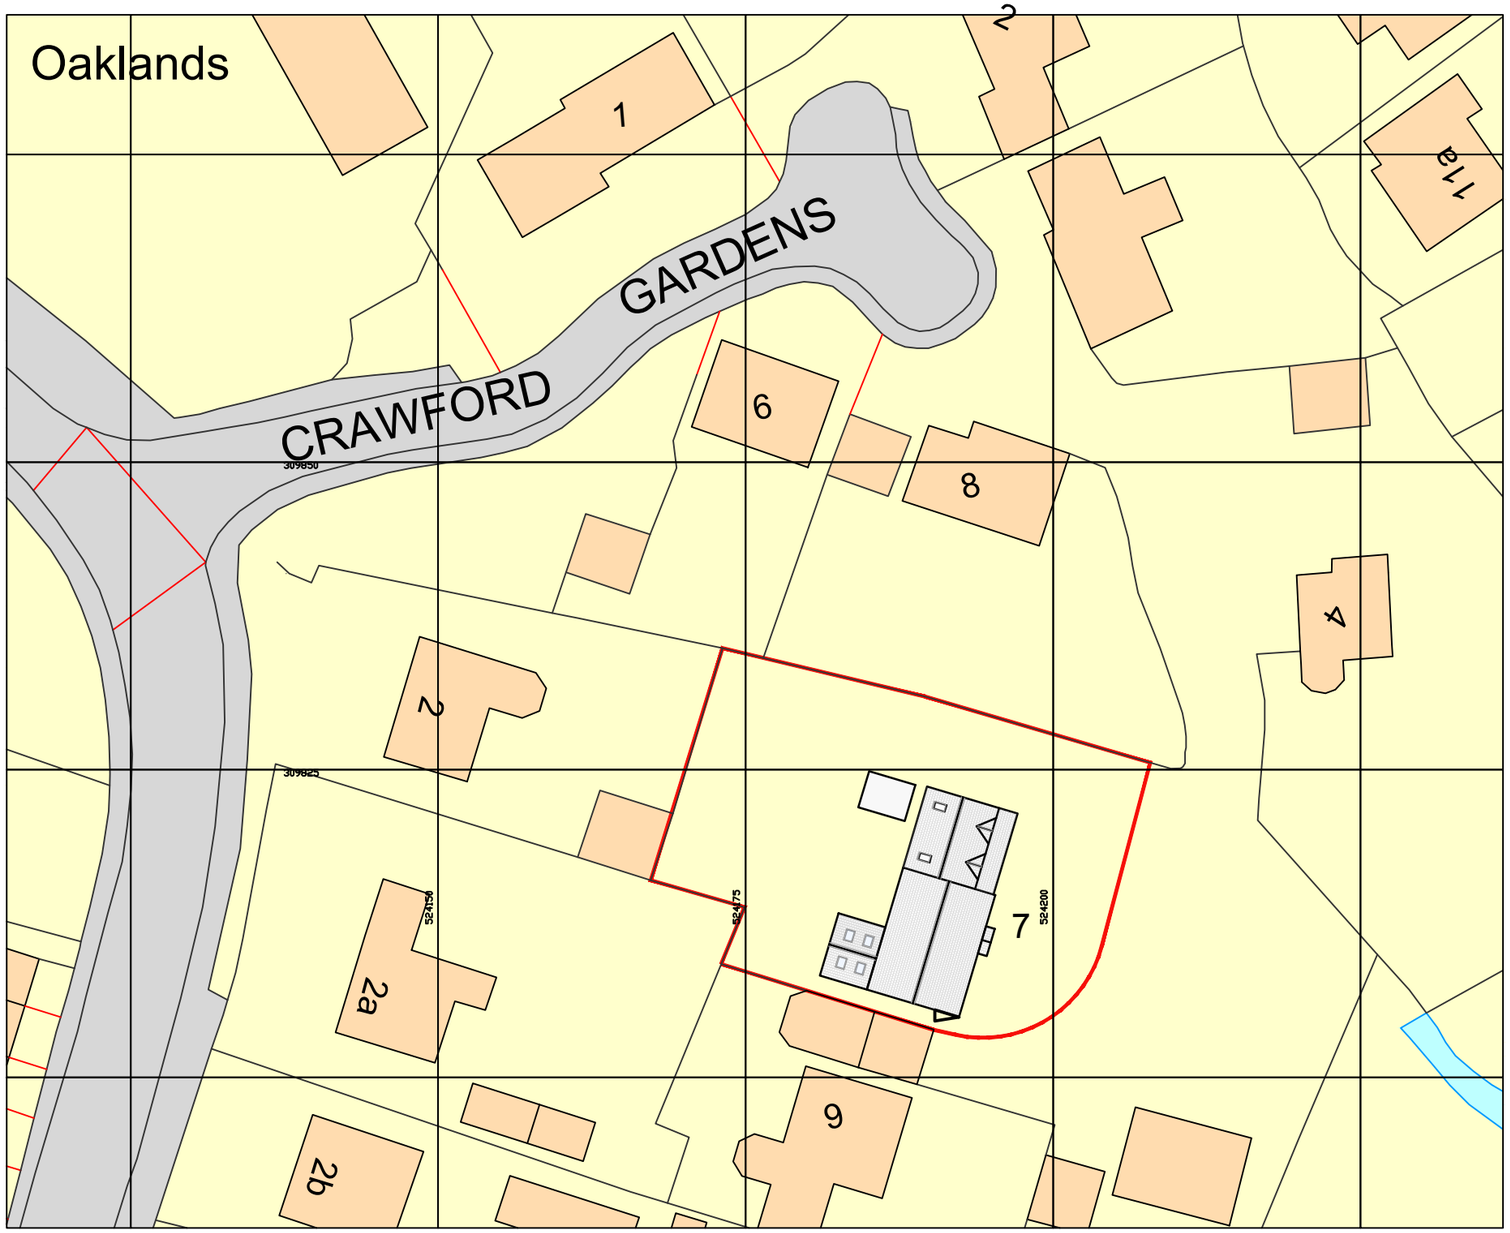

Ordnance Survey, (c) Crown Copyright 2020. All rights reserved. Licence number 100022432


EXISTING FRONT ELEVATION



EXISTING FRONT ELEVATION





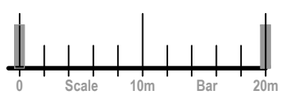

7 CRAWFORDS GARDENS
CROWLAND, PE6 0AZ

PROPOSED BLOCK PLAN

DRAWING NO: 20-068:P03
OCT 2020 1:500 @ A3