


EXISTING FRONT ELEVATION



EXISTING SIDE ELEVATION

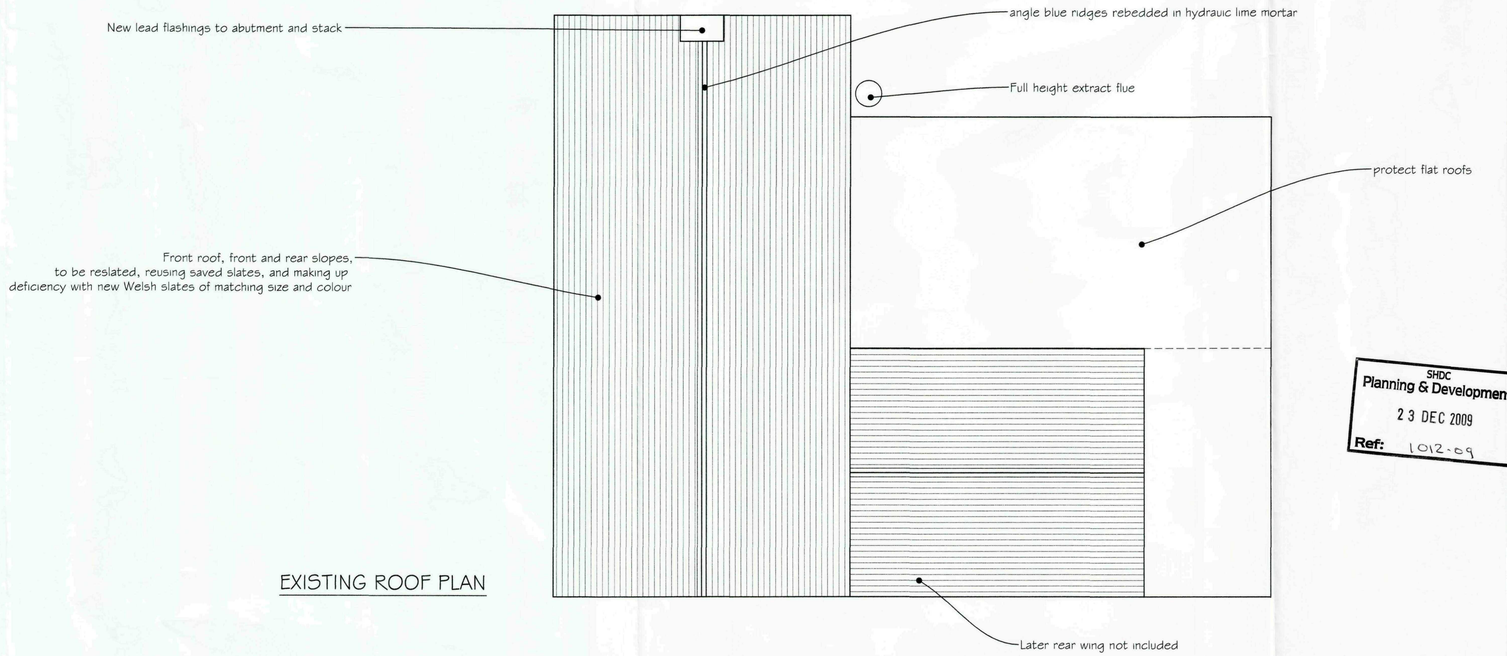

EXISTING ROOF PLAN

NOTES :

All dimensions must be checked on site and any discrepancies reported to architect. Do not scale from this drawing. If in doubt ask.

0m 1m 2m 3m 4m

Scale

	Date	Revisions

© Copyright

Anderson and Glenn
Architectural and Landscape Consultancy
Yew Tree Nurseries
Frampton West
BOSTON PE20 1RQ

Tel : 01205 724047
Fax : 01205 723792
www.andersonandglenn.com

Client: Mr B. Alcok

Job Title: 10 North Street Crowland

Drawing Title: Existing Side Elevation and Roof Plan

SHDC Planning & Development
23 DEC 2009
Ref: 1012-09

Scale: 1:50 @ A1

Date: Dec 2008 | Drawn by: M. Anderson

Drg. No.: A/127/03 | Rev.: