
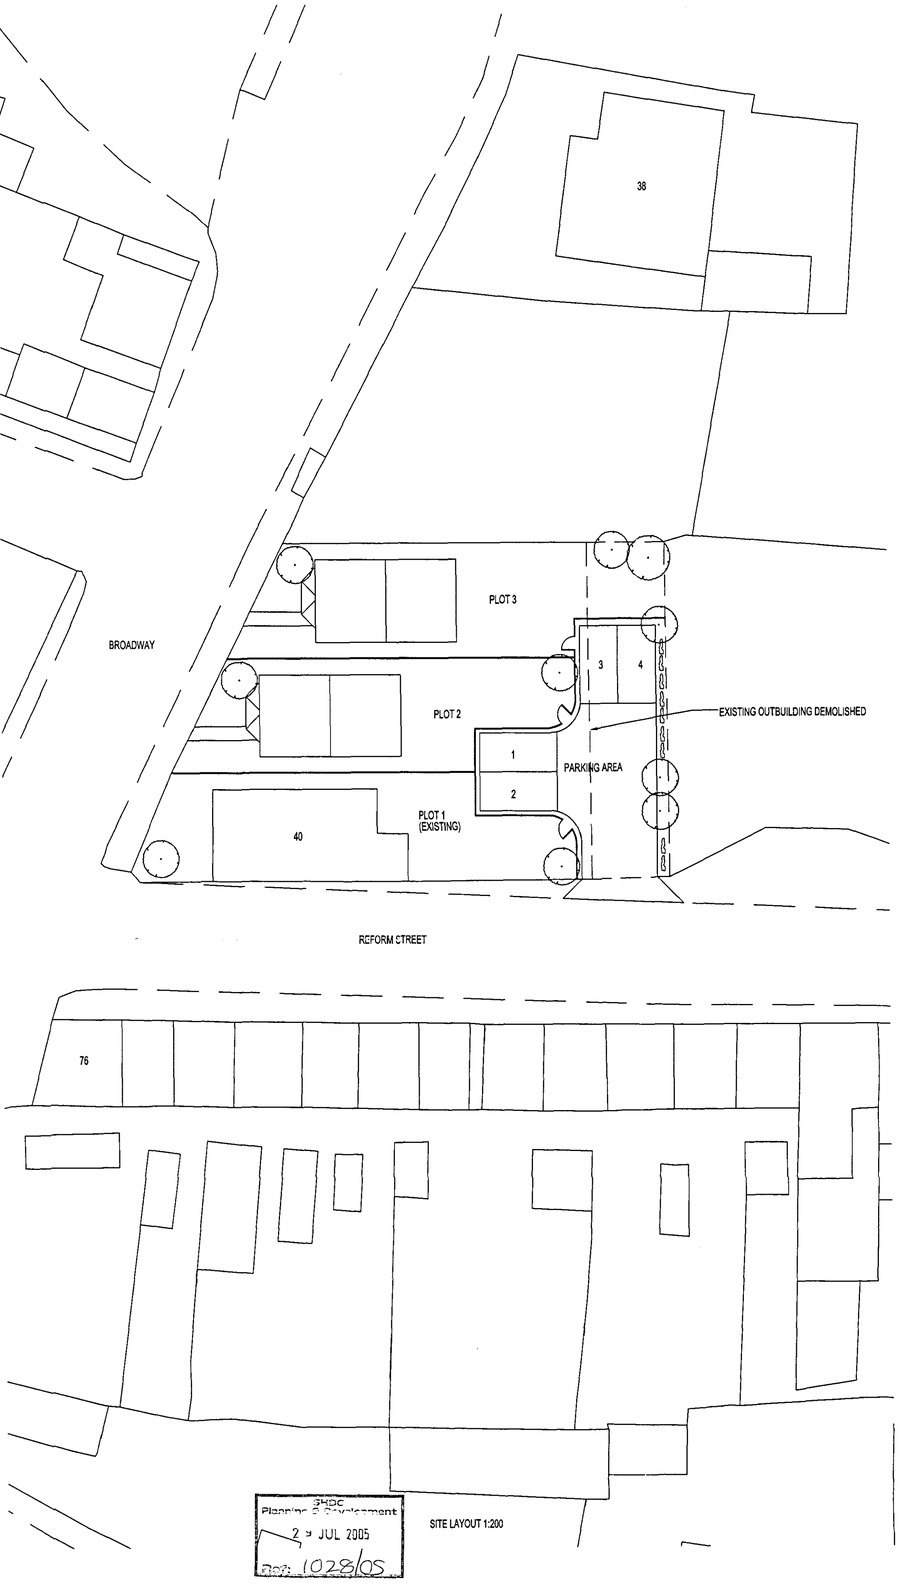


3HDC
Planning & Development
2 9 JUL 2005
Ref: 1028/05

SITE LAYOUT 1:200

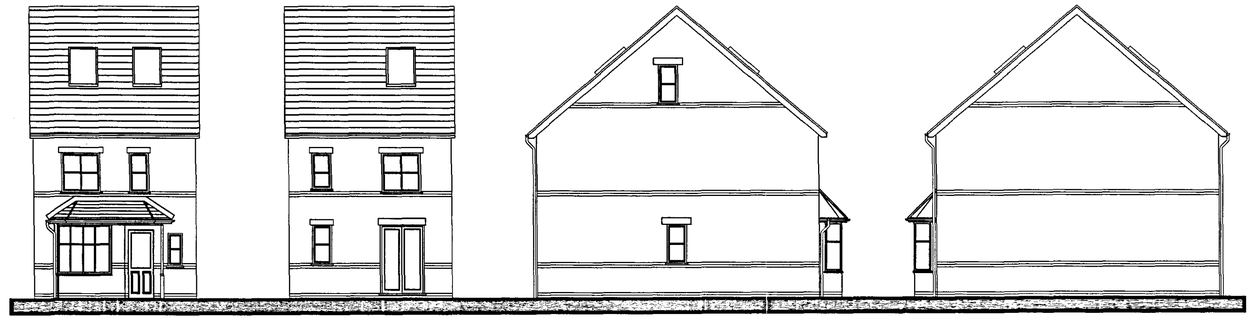


FRONT ELEVATION (1:100)


REAR ELEVATION (1:100)

SIDE ELEVATION (1:100)


SIDE ELEVATION (1:100)

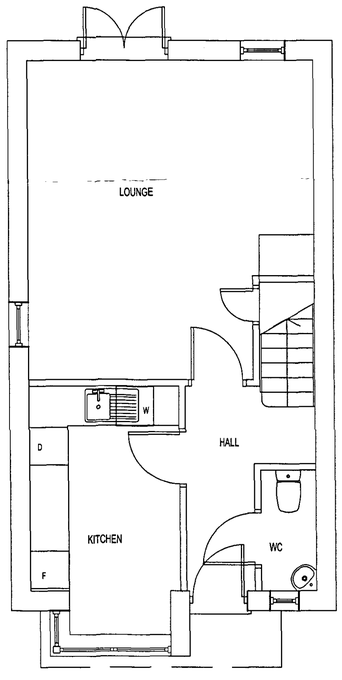

GROUND FLOOR (1:50)

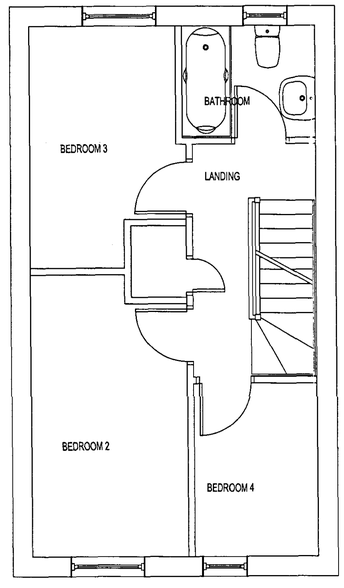

FIRST FLOOR (1:50)

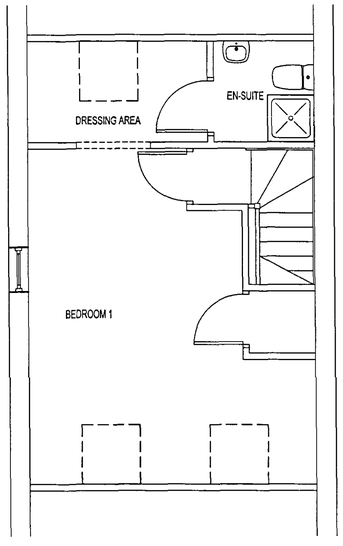

SECOND FLOOR (1:50)

40 BROADWAY, CROWLAND
PROPOSED HOUSE PLANS

PROJECT No: 1174
DRAWING No: AK005A
SCALE: 1:200/1:100/1:50@A1
DATE: July 2005

DETERMINED
PLAN

DAVID TURNOCK ARCHITECTS
Datum House 3 Commerce Road
Lynch Wood Peterborough PE2 6LR
Phone 01733 393010 Fax 01733 393013
Email david@dtarchitects.co.uk