


Existing First Floor Plan
Scale 1:100

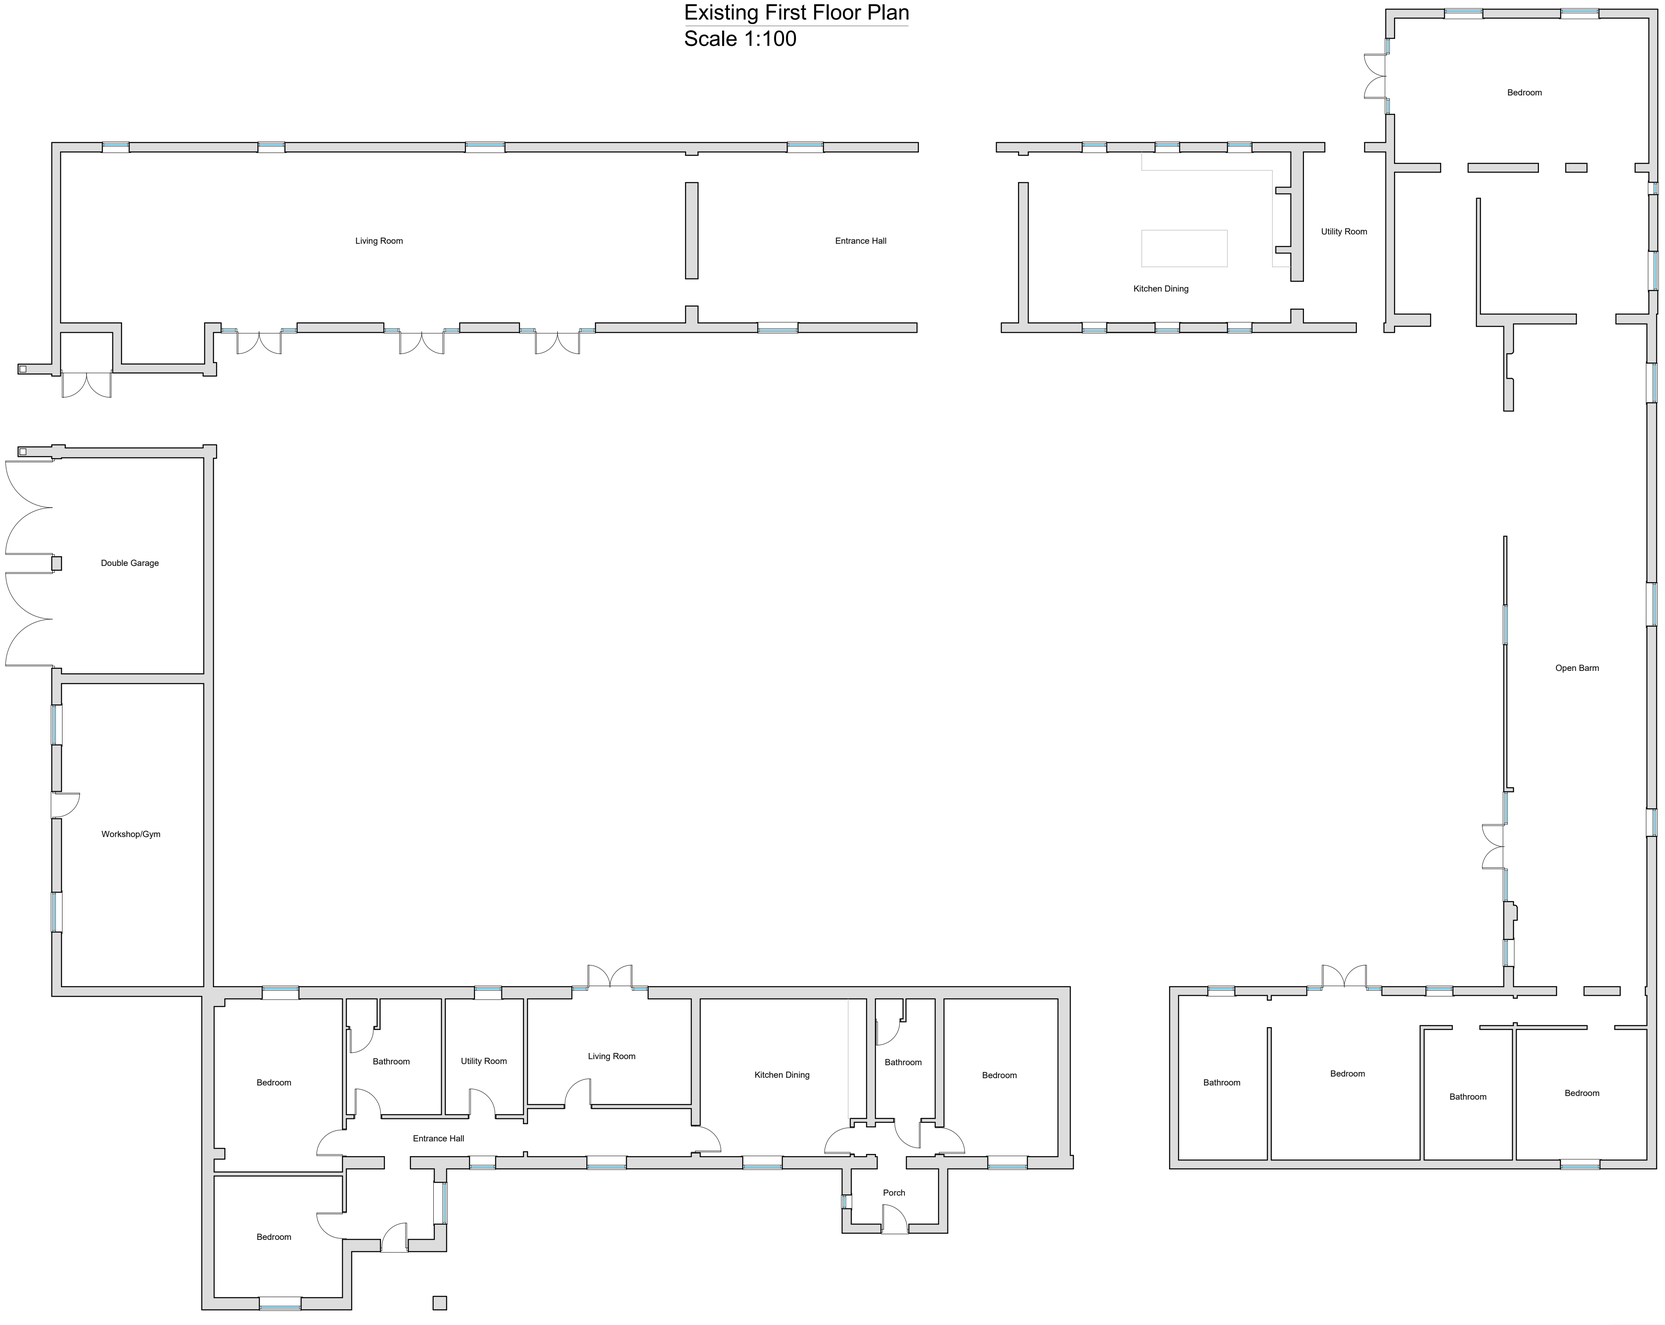

Existing Ground Floor Plan
Scale 1:100

REV:	DESCRIPTION:	DATE:

Architectural Consultant

Do Not Scale From This Drawing

PROJECT:
REFURBISHMENT & CONVERSION OF BARNS TO DWELLING

DRAWING:
EXISTING FLOOR PLANS

DESCRIPTION:
REFURBISHMENT & CONVERSION OF BARNS TO DWELLING AT WYVERN HOUSE, HULLS DROVE, CROWLAND, SPALDING, LINCOLNSHIRE, PE6 0JU

DATE:	APPROVED:	SIZE:	CLIENT:
10/11/2020	CT	A1	Mr & Mrs M. Rayment

SCALE:	DRAWING BY:	SHEET:
as labelled	JC	0214/20/01

NOTES: THIS DRAWING/IMAGE INCLUDING ALL ITS CONTENT REMAINS THE PROPERTY OF JC ARCHITECTURAL CONSULTANT. NO UNAUTHORISED COPYING OR REPRODUCTION IN ANY PART IS PERMITTED WITHOUT OBTAINING PRIOR WRITTEN PERMISSION FROM JC ARCHITECTURAL CONSULTANT. JC ARCHITECTURAL CONSULTANT RESERVE THE RIGHT TO WITHDRAW THIS INFORMATION AT ANY TIME.
ALL DIMENSIONS ARE TO BE CONFIRMED ON SITE BY CONTRACTOR, ANY DISCREPANCIES ARE TO BE REPORTED TO JC ARCHITECTURAL CONSULTANT IMMEDIATELY.

CDM: THE DESIGN HAS BEEN UNDERTAKEN AS FAR AS POSSIBLE TO AVOID RISKS TO HEALTH AND SAFETY OR TO REDUCE AND CONTROL THE EFFECTS OF ANY UNAVOIDABLE RISK.ANY RELEVANT INFORMATION REGARDING RISKS WHICH ARE NOT ABLE TO BE ELIMINATED WILL BE INCLUDED WITHIN THE PROJECT HEALTH AND SAFETY FILE.