




Existing South Elevation
Scale 1:100

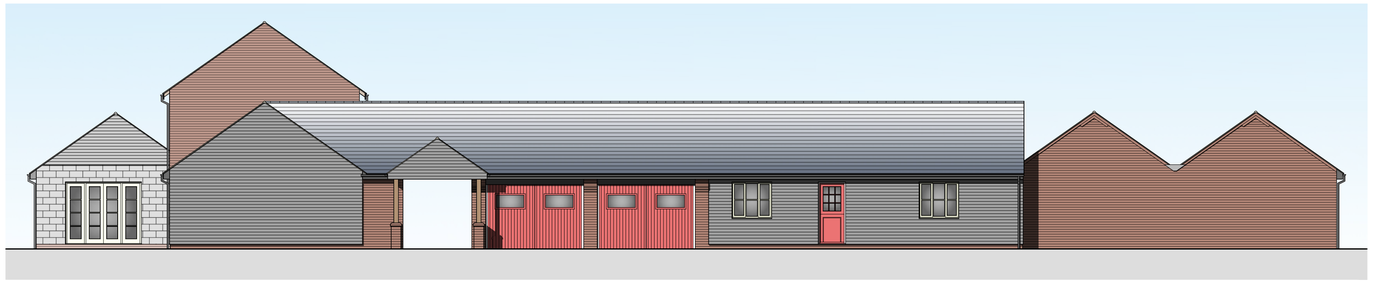


Existing West Elevation
Scale 1:100

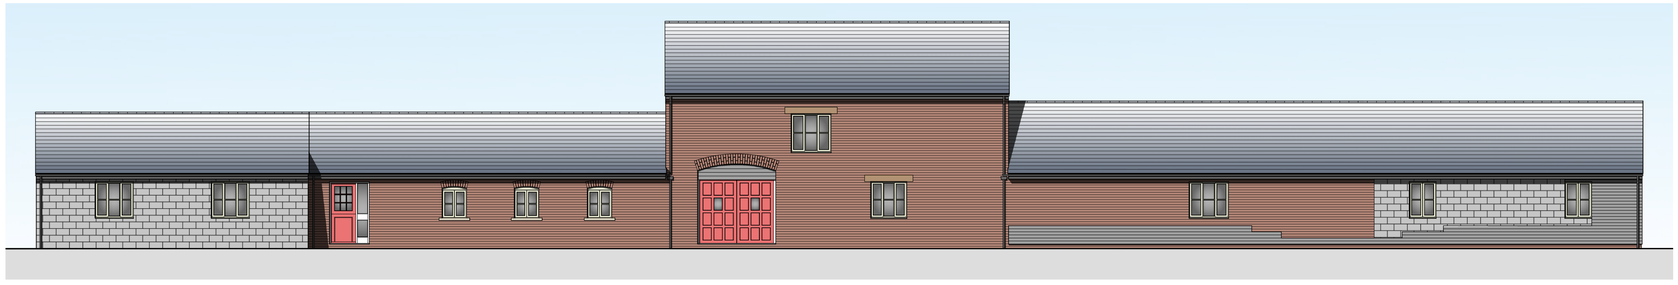

Existing North Elevation
Scale 1:100

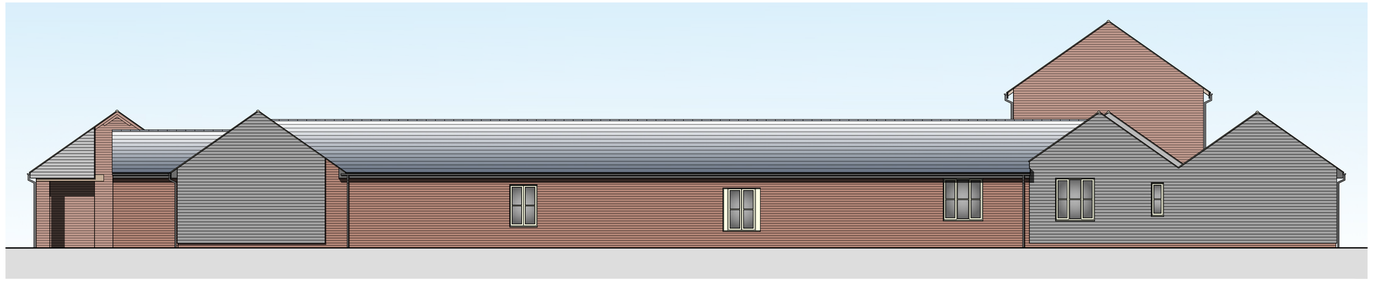

Existing East Elevation
Scale 1:100

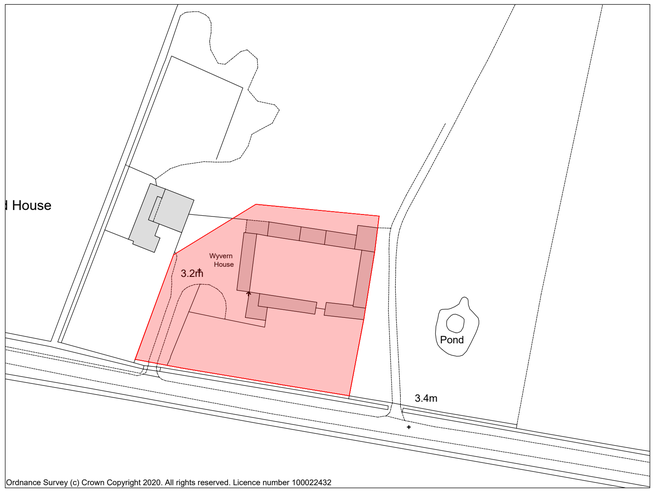

Site Location Plan
Scale 1:1250

REV:	DESCRIPTION:	DATE:

PROJECT:
REFURBISHMENT & CONVERSION OF BARNS TO DWELLING

DRAWING:
EXISTING ELEVATIONS

DESCRIPTION:
REFURBISHMENT & CONVERSION OF BARNS TO DWELLING AT WYVERN HOUSE, HULLS DROVE, CROWLAND, SPALDING, LINCOLNSHIRE, PE6 0JU

JC Architectural Consultant

SIZE: A1

CLIENT: Mr & Mrs M. Rayment

DATE: 10/11/2020 | APPROVED: CT

Do Not Scale From This Drawing

SCALE: as labelled | DRAWING BY: JC | SHEET: 0214/20/03

NOTES: THIS DRAWING/IMAGE INCLUDING ALL ITS CONTENT REMAINS THE PROPERTY OF JC ARCHITECTURAL CONSULTANT. NO UNAUTHORISED COPYING OR REPRODUCTION IN ANY PART IS PERMITTED WITHOUT OBTAINING PRIOR WRITTEN PERMISSION FROM JC ARCHITECTURAL CONSULTANT. JC ARCHITECTURAL CONSULTANT RESERVE THE RIGHT TO WITHDRAW THIS INFORMATION AT ANY TIME.
ALL DIMENSIONS ARE TO BE CONFIRMED ON SITE BY CONTRACTOR, ANY DISCREPANCIES ARE TO BE REPORTED TO JC ARCHITECTURAL CONSULTANT IMMEDIATELY.

CDM: THE DESIGN HAS BEEN UNDERTAKEN AS FAR AS POSSIBLE TO AVOID RISKS TO HEALTH AND SAFETY OR TO REDUCE AND CONTROL THE EFFECTS OF ANY UNAVOIDABLE RISK.ANY RELEVANT INFORMATION REGARDING RISKS WHICH ARE NOT ABLE TO BE ELIMINATED WILL BE INCLUDED WITHIN THE PROJECT HEALTH AND SAFETY FILE.