
AMENDED PLAN
Ref. A2

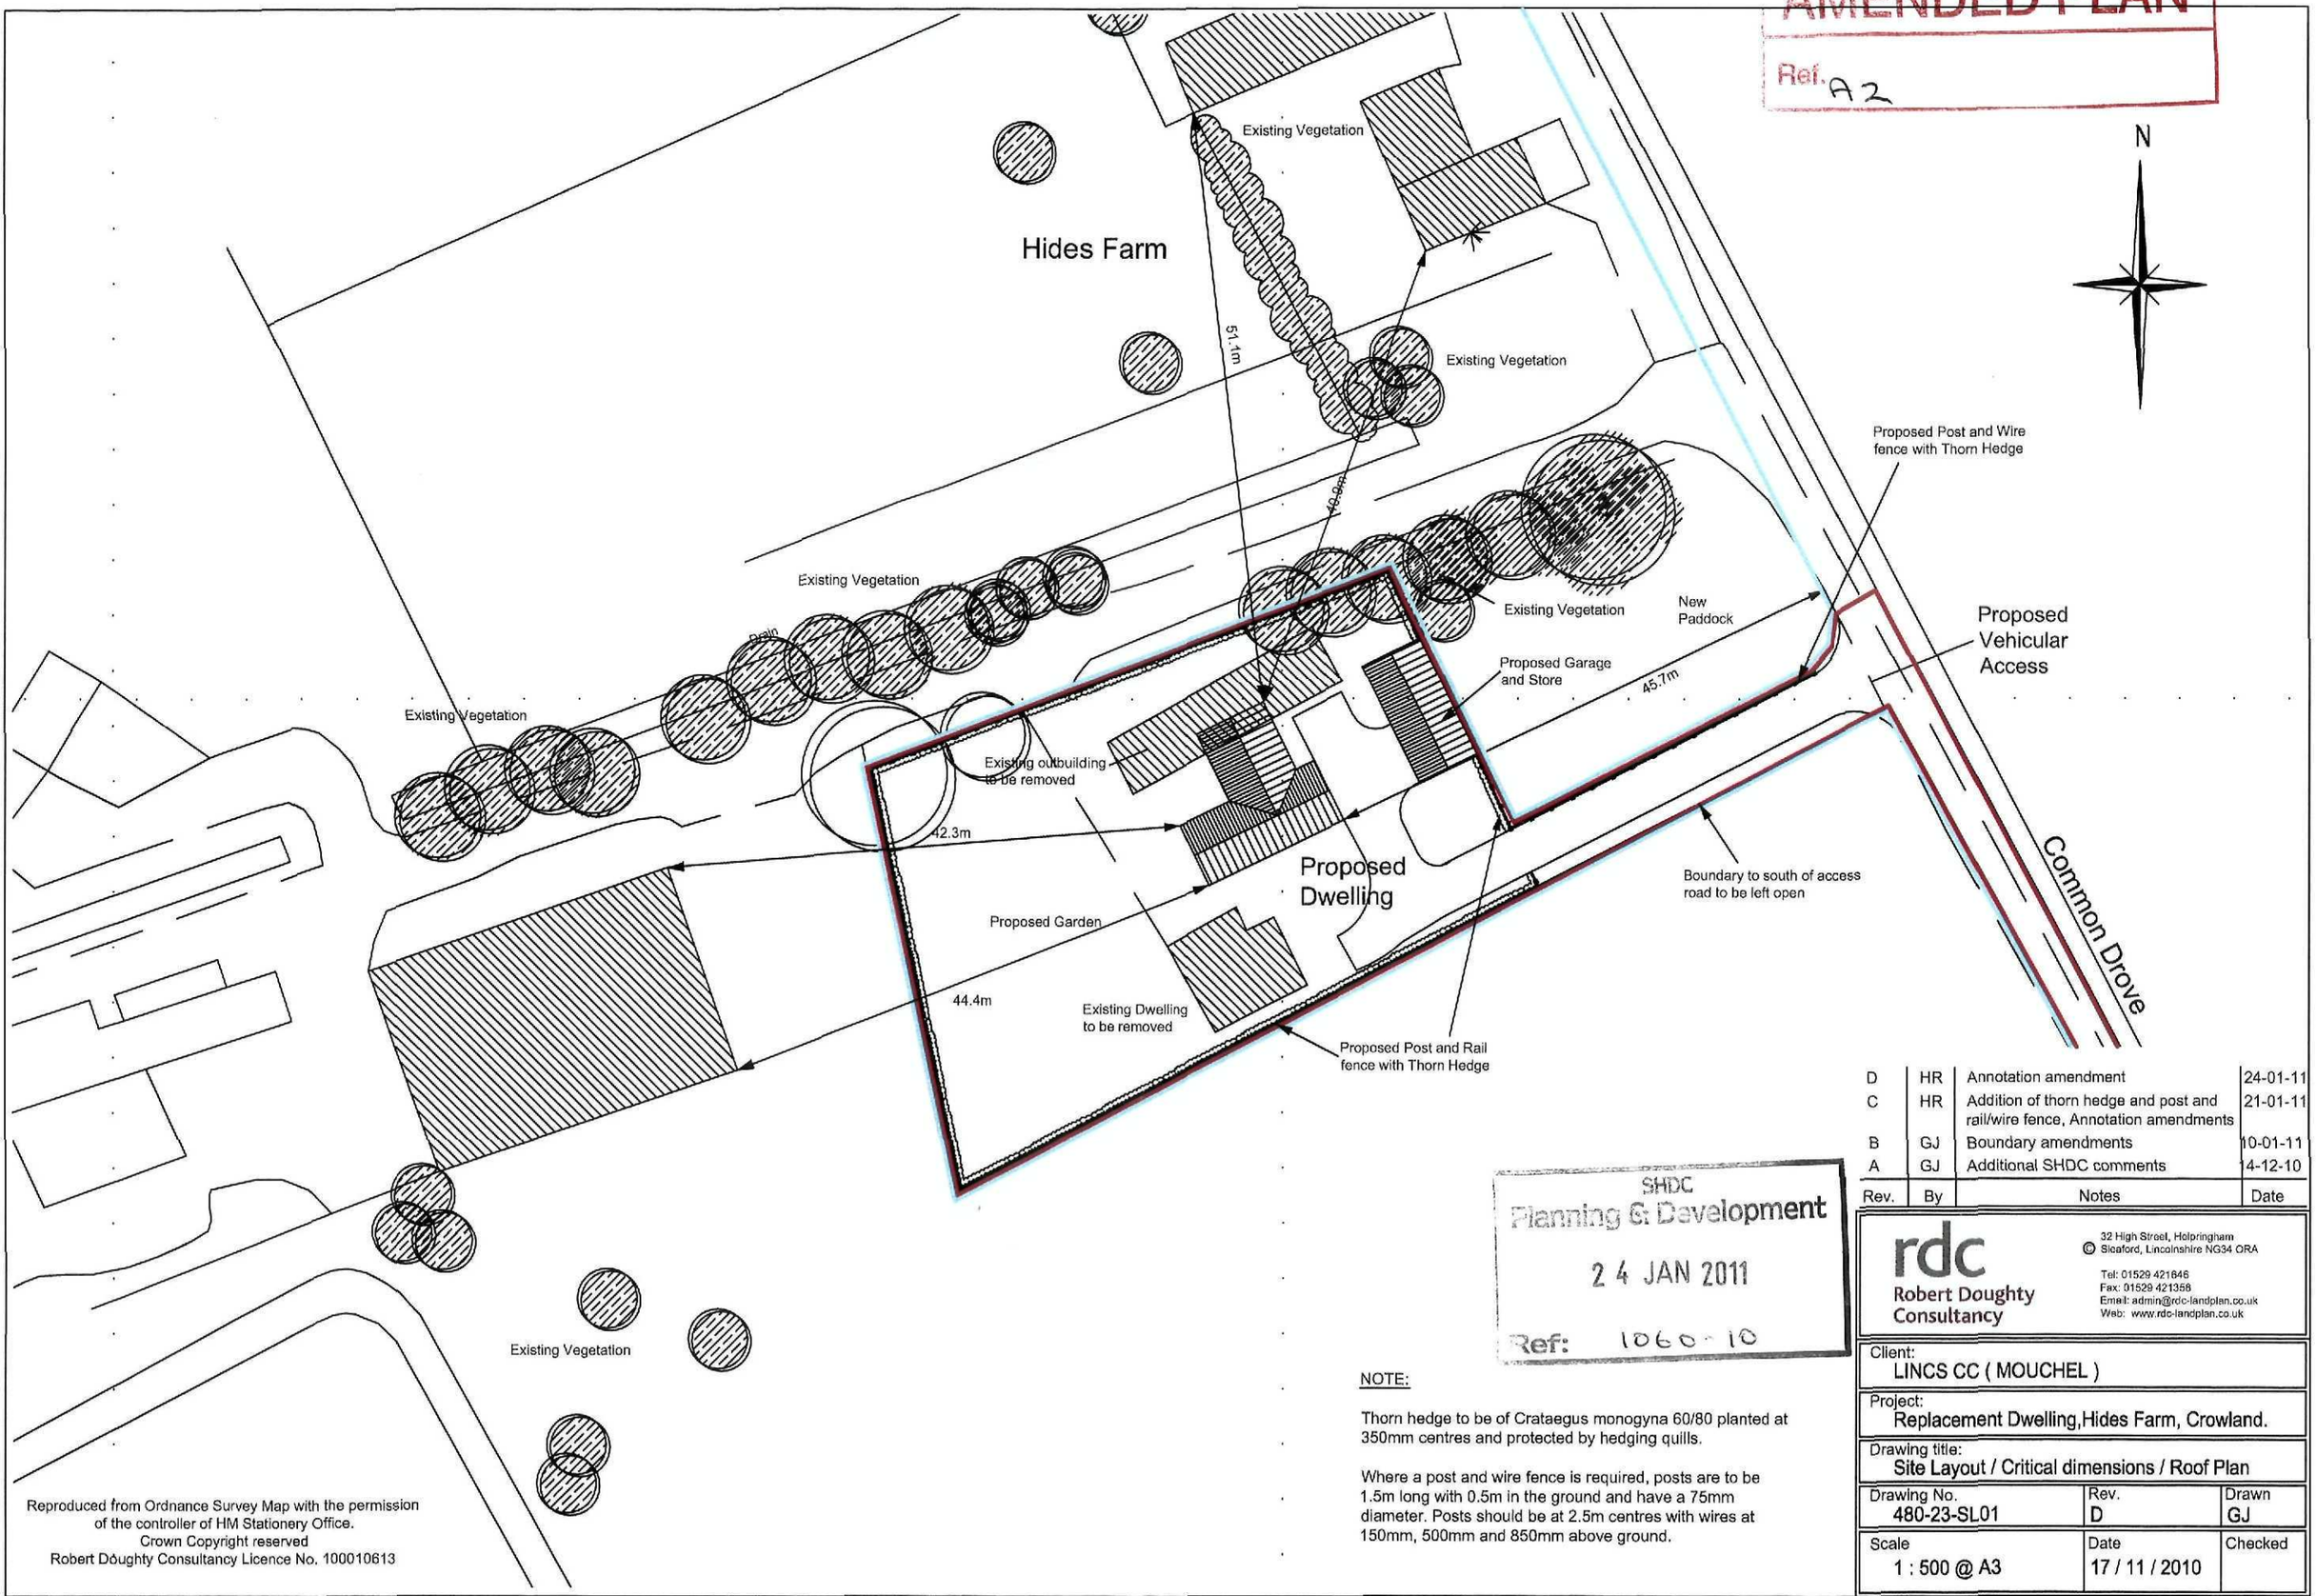

Reproduced from Ordnance Survey Map with the permission of the controller of HM Stationery Office.
Crown Copyright reserved
Robert Doughty Consultancy Licence No. 100010613

Rev.	By	Notes	Date
D	HR	Annotation amendment	24-01-11
C	HR	Addition of thorn hedge and post and rail/wire fence, Annotation amendments	21-01-11
B	GJ	Boundary amendments	10-01-11
A	GJ	Additional SHDC comments	14-12-10

SHDC
Planning & Development
24 JAN 2011
Ref: 1060-10

NOTE:

Thorn hedge to be of Crataegus monogyna 60/80 planted at 350mm centres and protected by hedging quills.

Where a post and wire fence is required, posts are to be 1.5m long with 0.5m in the ground and have a 75mm diameter. Posts should be at 2.5m centres with wires at 150mm, 500mm and 850mm above ground.

rdc
Robert Doughty Consultancy
32 High Street, Holpringham
Sleaford, Lincolnshire NG34 0RA
Tel: 01529 421846
Fax: 01529 421358
Email: admin@rdc-landplan.co.uk
Web: www.rdc-landplan.co.uk

Client: LINCS CC (MOUCHEL)

Project: Replacement Dwelling,Hides Farm, Crowland.

Drawing title: Site Layout / Critical dimensions / Roof Plan

Drawing No.	Rev.	Drawn
480-23-SL01	D	GJ
Scale: 1 : 500 @ A3	Date: 17 / 11 / 2010	Checked:

All measurements should be checked against on site conditions and any discrepancies should be brought to the attention of the Robert Doughty Consultancy.