
SITE AT 105 - 107 NORTH STREET. CROWLAND.

drawing number
NP/203/B

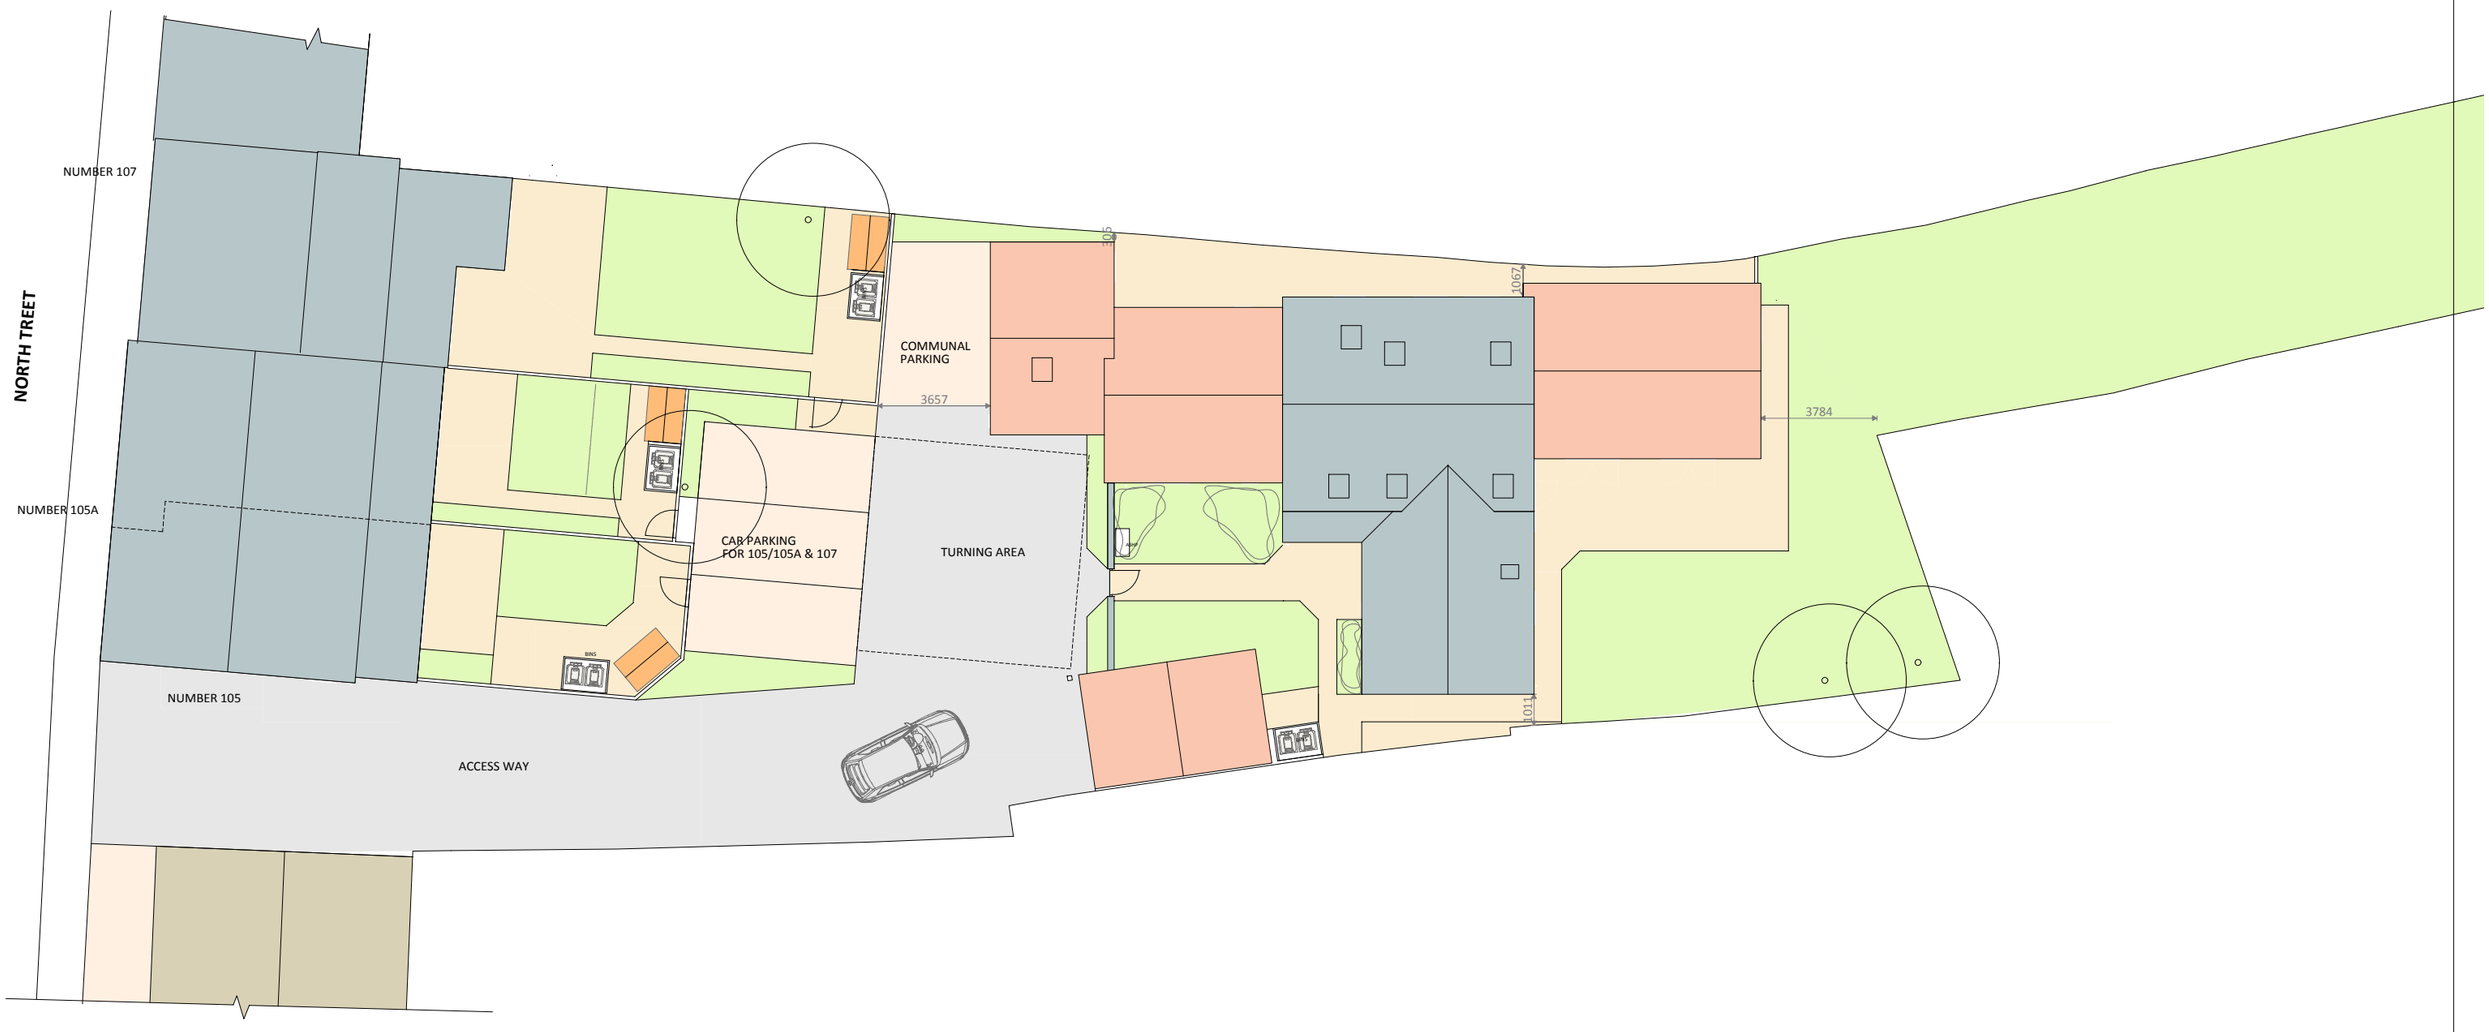

SITE PLAN

0 5 10
Metres
SCALE BAR

NOTES
All drawings are the copyright of sharman architecture.

scale	date	revision
1:200 Print at A3	OCTOBER 2024	B 19/10/2024 REVISED FOR PLANNING

title
SITE & ROOF PLAN

contract
MR & MRS PLUMB

sharman architecture
OAK BARN. WILLOW DROVE. BOROUGH FEN. PETERBOROUGH. PE6 7QB
tel: 07724 529 094 email: paulsharman1@btinternet.com