
SITE AT 105 - 107 NORTH STREET. CROWLAND. PETERBOROUGH. PE6 0EG

drawing number
NP/206/E

NOTES
All drawings are the copyright of sharman architecture.

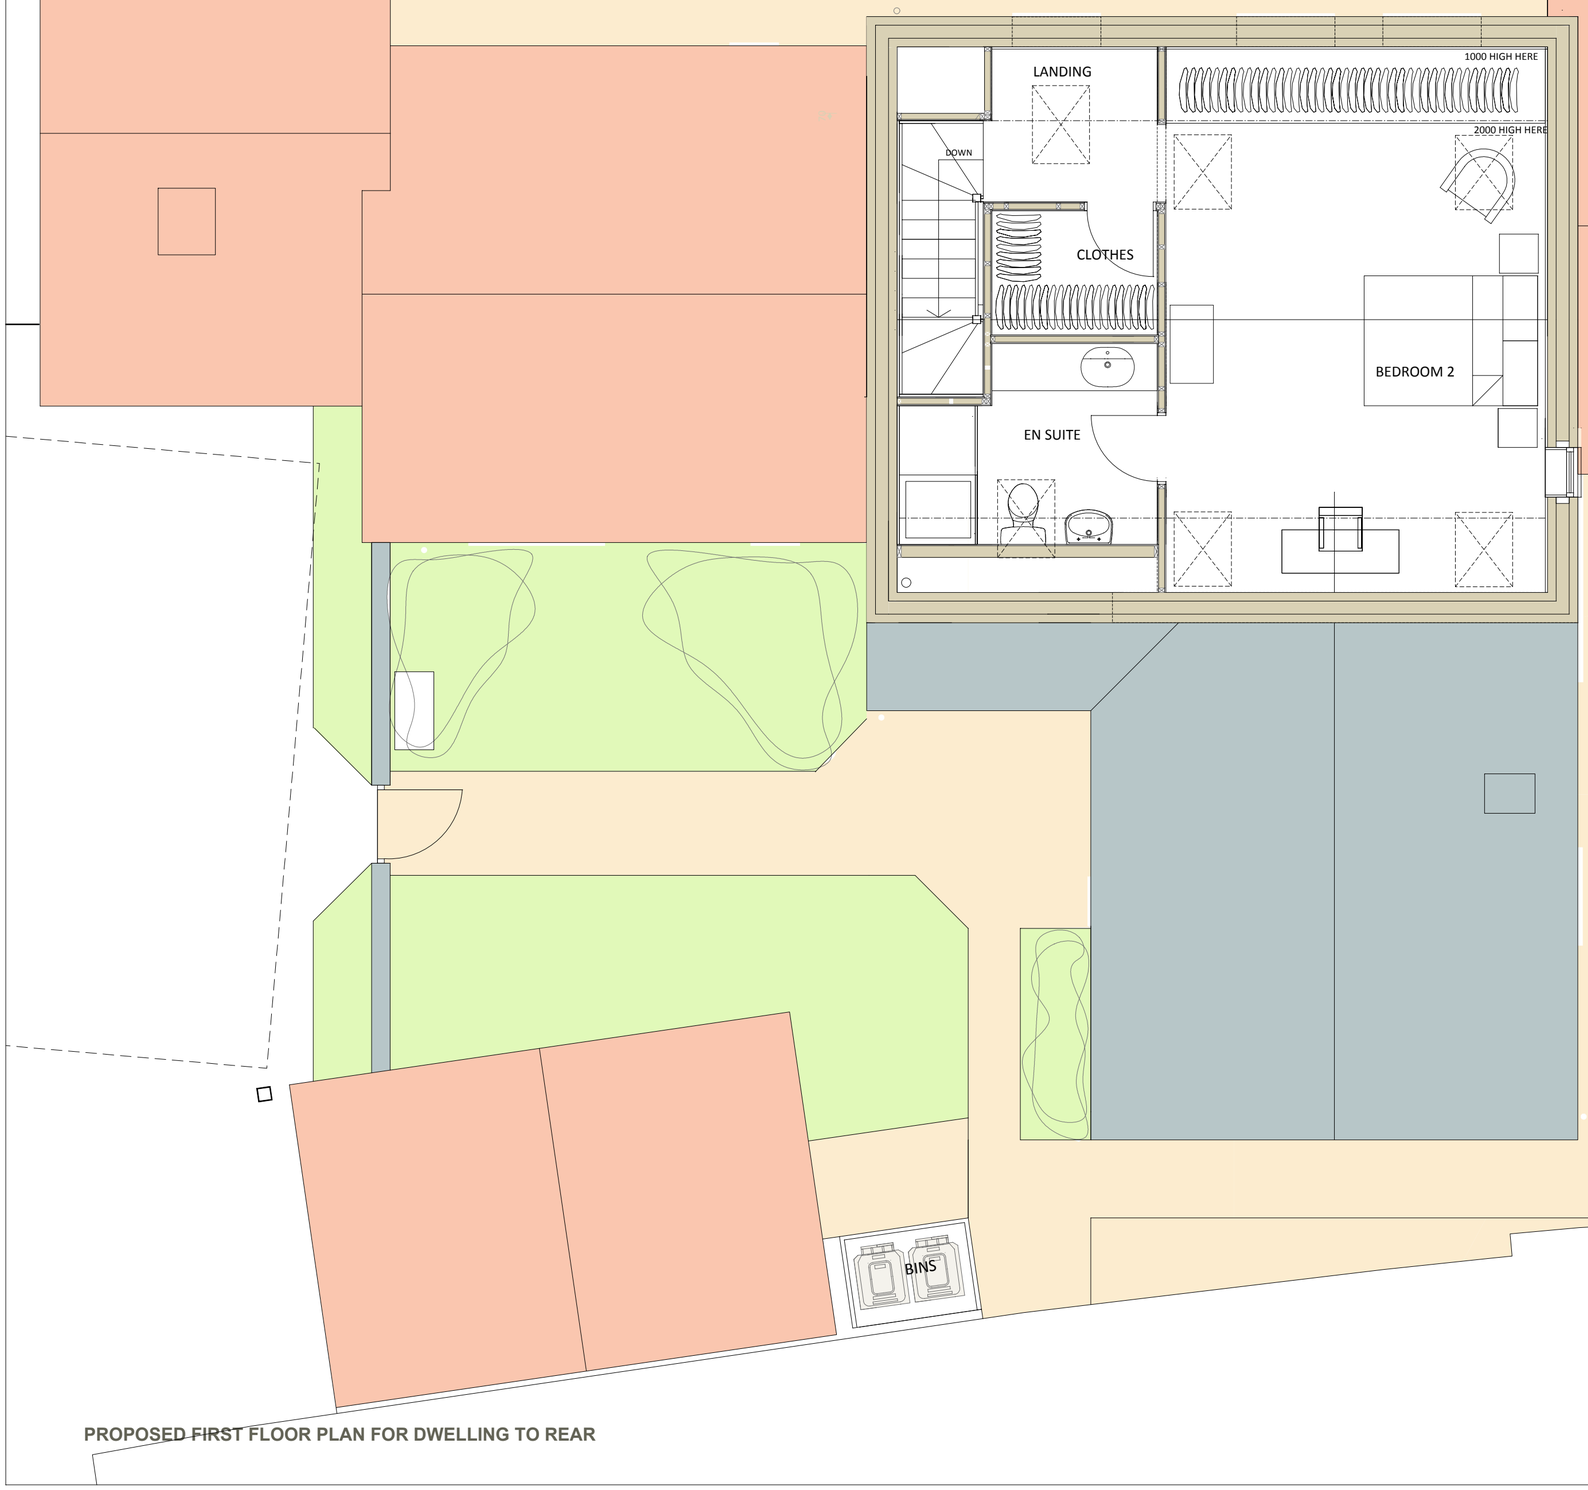



scale	date	revision
1:50 PRINT AT A2	FEBRUARY 2018	E 15/10/2024 REVISED FOR PLANNING

title
PROPOSED FIRST FLOOR PLAN

contract
MR & MRS PLUMB

PROPOSED FIRST FLOOR PLAN FOR DWELLING TO REAR

sharman architecture
OAK BARN. WILLOW DROVE. BOROUGH FEN. PETERBOROUGH. PE6 7QB
tel: 07724 529 094
email: paulsharman1@btinternet.com