


DETAILS ON THIS DRAWING ARE COPYRIGHT OF SIDEBOTTOM RICHARDSON CHENG LIMITED.THIS IS A CONFIDENTIAL DOCUMENT AND MUST NOT BE COPIED, USED OR DIVULGED IN ANY WAY WITHOUT PRIOR WRITTEN CONSENT

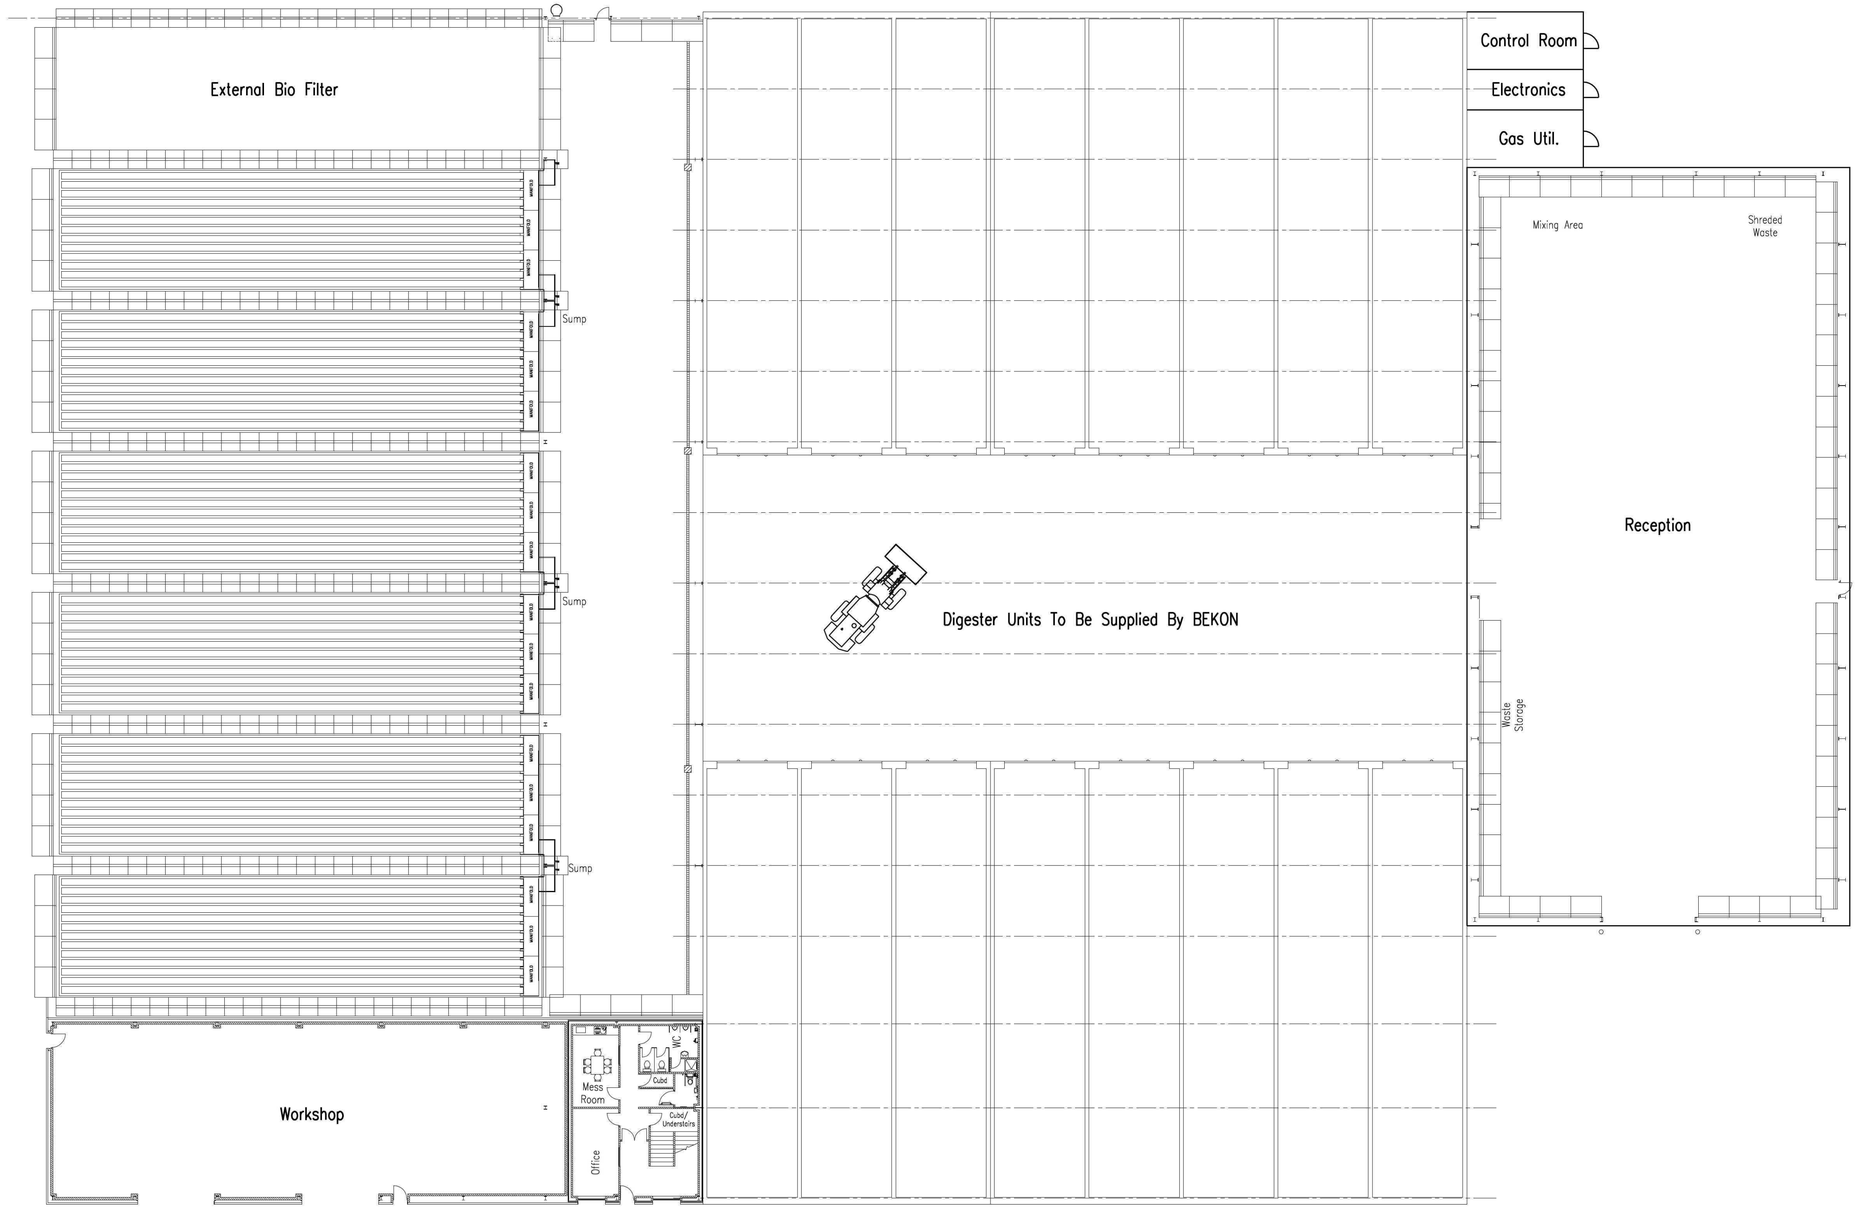

Ground Floor Internal Layout
(Scale 1:200)

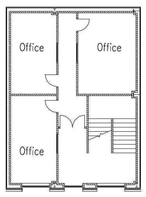

First Floor Internal Office Layout
(Scale 1:200)

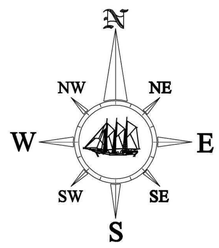

Floor Plan Areas		
Reception Building	=1035 m2	
Anaerobic Digester	=3778 m2	
Canopy	=672	m2
In-vessel Composting	=1730	m2
Workshop	=366 m2	
Office	=180	m2
Ancillary	=75	m2
Total	=7836 m2	

REV	DATE	REMARKS
C	19/10/10	Personnel Door Added To Western Face Of Building
B	06/04/10	Drawing Generally Updated
A	17/03/10	Drawing Generally Updated

STATUS **FOR INFORMATION**

SIDEBOTTOM RICHARDSON CHENG LTD
CONSULTING STRUCTURAL AND CIVIL ENGINEERS
16 HIGH STREET, SPALDING, LINCS. PE11 1TW
TEL: (01775) 712000
FAX: (01775) 715000
E-MAIL: src@src.co.uk

PROJECT
South Lincs Organic
Energy Park, Decoy Farm,
Crowland, Lincs.
For Organic Recycling Ltd.

TITLE
Proposed Internal Layout
To Main Buildings

DATE	Jan '10	SCALE	As Shown @ A1
DRAWN	BJ	CHECKED	
DESIGN		FILENAME	37009-29

DRG No. 37009/29 REV C

DETAILS ON THIS DRAWING ARE COPYRIGHT OF SIDEBOTTOM RICHARDSON CHENG LIMITED.THIS IS A CONFIDENTIAL DOCUMENT AND MUST NOT BE COPIED, USED OR DIVULGED IN ANY WAY WITHOUT PRIOR WRITTEN CONSENT