
Do not scale directly from this drawing. All discrepancies are to be brought to the attention of the Practice.
The copyright to this drawing is owned by Trevor A Clay RIBA Ltd.







PROPOSED ELEVATIONS

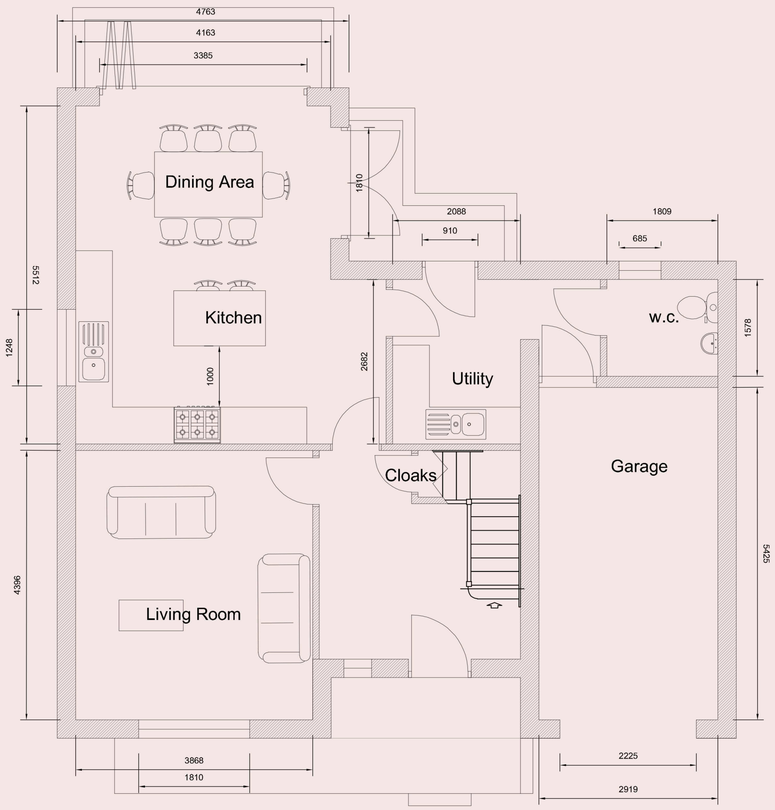

PROPOSED GROUND FLOOR PLAN

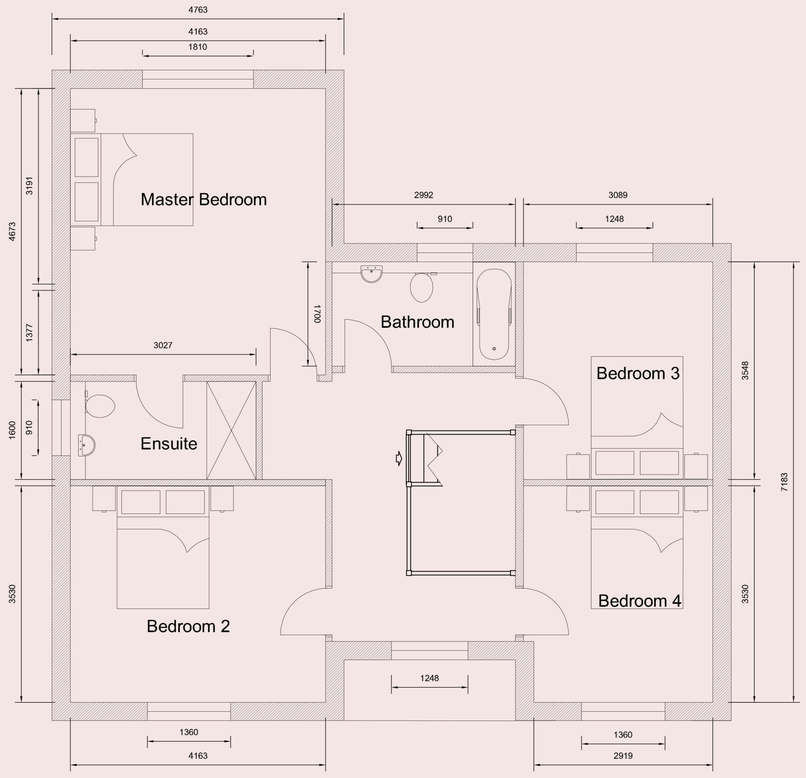

PROPOSED FIRST FLOOR PLAN

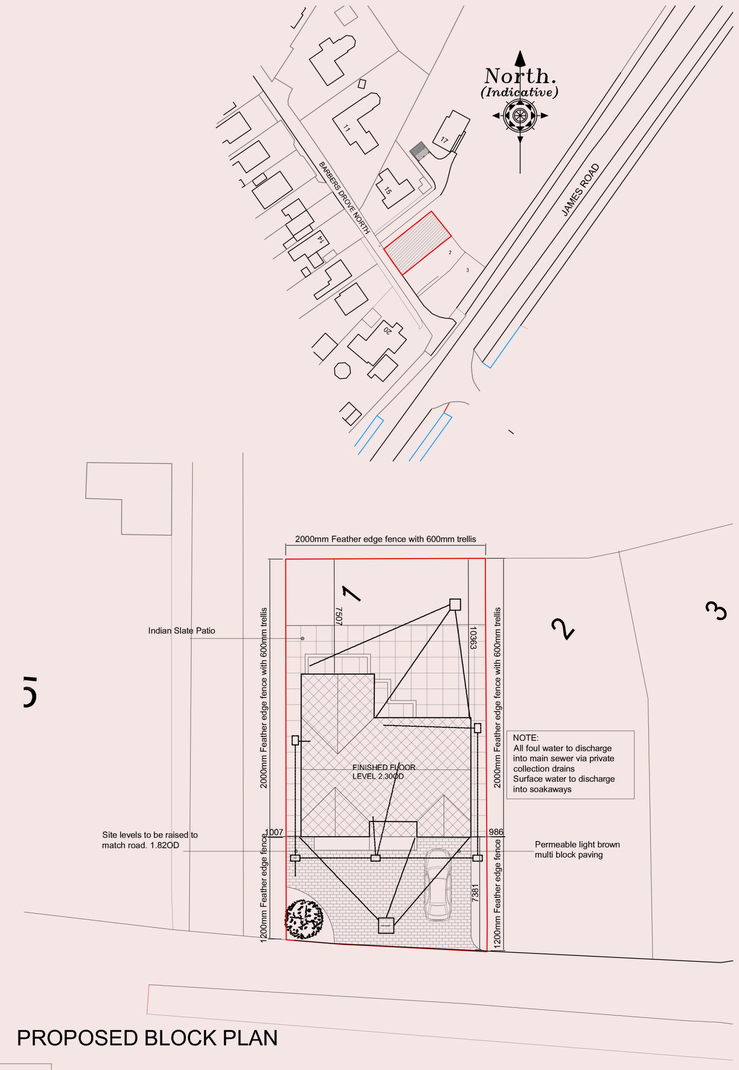

PROPOSED BLOCK PLAN

TREES - PLANTING AND MAINTENANCE SCHEDULE

New Trees

T1 Acer

New trees to be half standard 1800 mm high with well-developed fibrous roots.
On windward side provide pressure treated timber stake to support bottom 3rd of tree.
Set each tree in minimum 300 x 300 x 300 mm pit with peat mulching in base.
Ensure tree is well-heeled in.
Provide protection if rabbits are a problem.
Provide mulching mat to suppress weed growth around base of tree or until tree is established and cover with 20mm of soil.

A	24/11/23	AWM	Amendment to WC position
Revision	Date	Drawn	Description

Client Mr & Mrs Arlow

Project Proposed new dwelling plot 1 BARBERS DROVE NTH, CROWLAND

Drawing Planning

Scale 1:50, 1,100, 1:200, 1:1250 @ A1 Drawn AWM Checked TAC Date 21/02/2023

Drawing No. 22/631/PA/002A

Trevor A Clay RIBA Ltd, 14 Old Fendike Road, Weston Hills, Spalding, Lincs. PE126DD
01406 380027 07778 597975 trevor@tacarchitects.co.uk www.tacarchitects.co.uk