

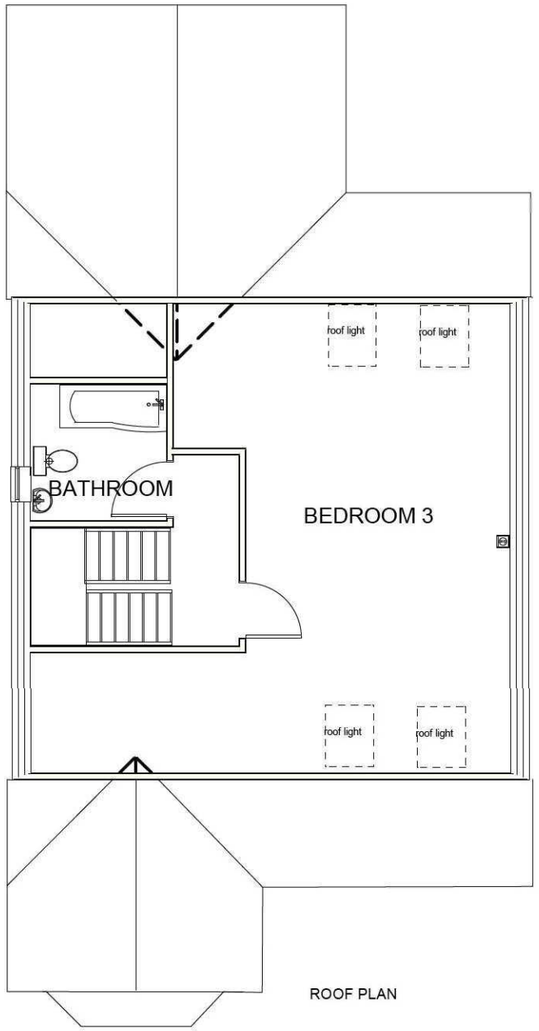


ATTIC PLAN

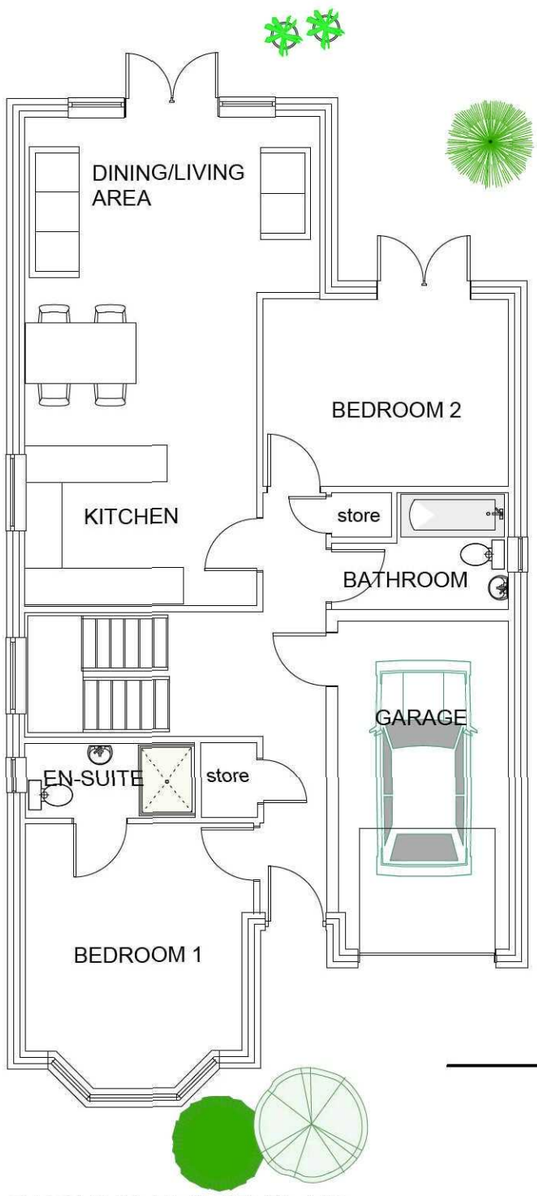


GROUND FLOOR PLAN

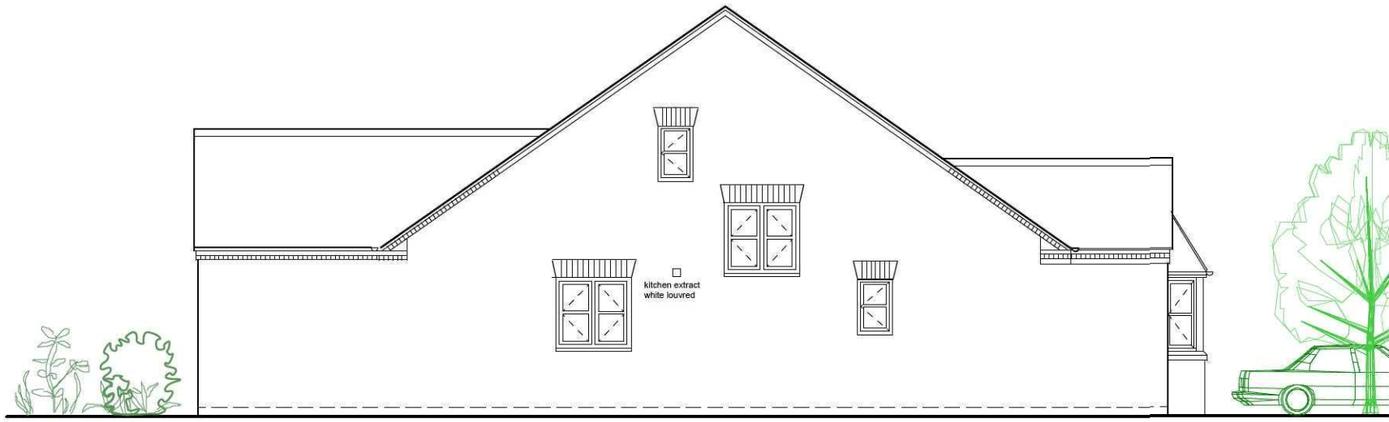

SIDE ELEVATION

soil & vents pipes and bath extracts
to terminate at tile vents

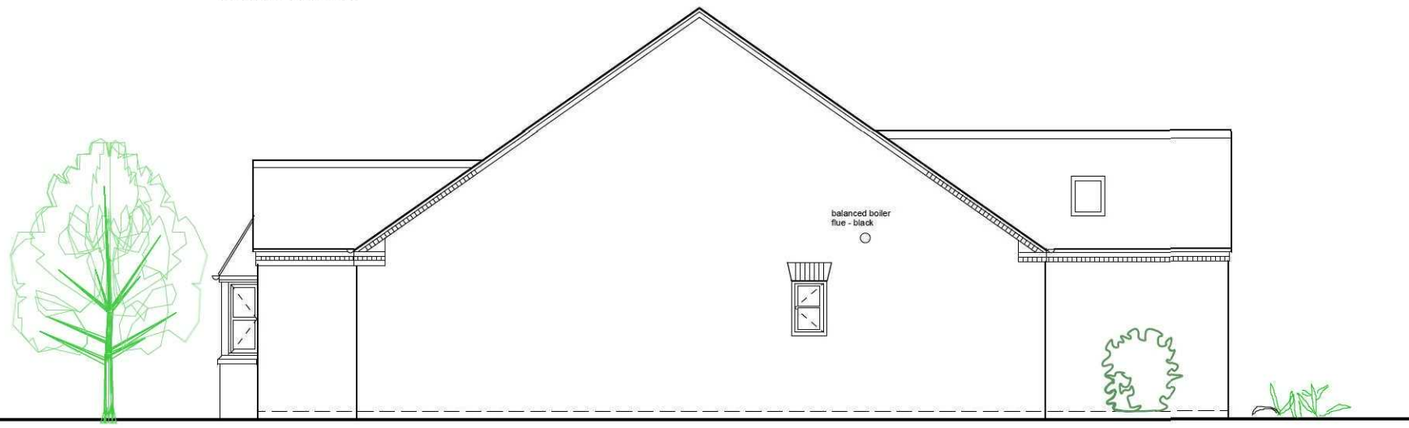


SIDE ELEVATION

soil & vents pipes and bath extracts
to terminate at tile vents



FRONT ELEVATION

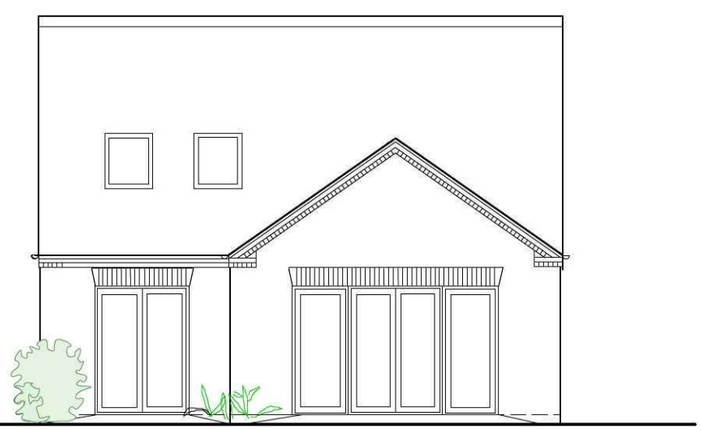

REAR ELEVATION

Revisions:
B - Oct 14 - Attic bedroom added

Project: EASTLANDS CROWLAND			B M Design Consultancy
Title: BUNGALOW TYPE 2			Chartered Architects CDM Co-ordinators
			Archdeaconry House Gravel Walk Minster Precincts Peterborough PE1 1YU Telephone 01733 555971 Faximile 01733 551285
Scale: 1:100	Date: Jan 12	Job No: 4465	© Copyright
Category: D	CiSfb Element: (--)	Sequential No: 11	Revisions: B

Porter, Karen

From: Customer Services SHDC <info@sholland.gov.uk>
Sent: 27 March 2015 10:43
To: _planningadvice
Subject: FW: H02-1083-14
Attachments: D(--)11B Eastlands bungalow Plan type 2.pdf

-----Original Message-----
From: robertchiva [mailto:robert@chiva.fsnet.co.uk]
Sent: 27 March 2015 09:26
To: Customer Services SHDC
Cc: brent warner; tom
Subject: H02-1083-14

Dear Sirs

I refer to the above application and enclose drawing no D(--)11B showing the attic bathroom window on the gable as requested.

Regards

Robert Chiva