



PROPOSED ELEVATION FRONTING NORTH STREET.
SHOPFRONTS SUBJECT TO SEPARATE APPLICATION


PROPOSED NORTH ELEVATION.

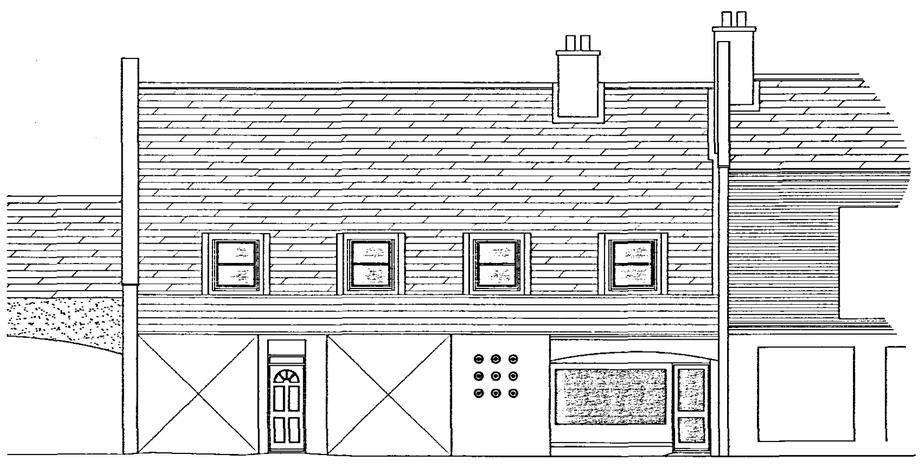


PROPOSED REAR ELEVATION.

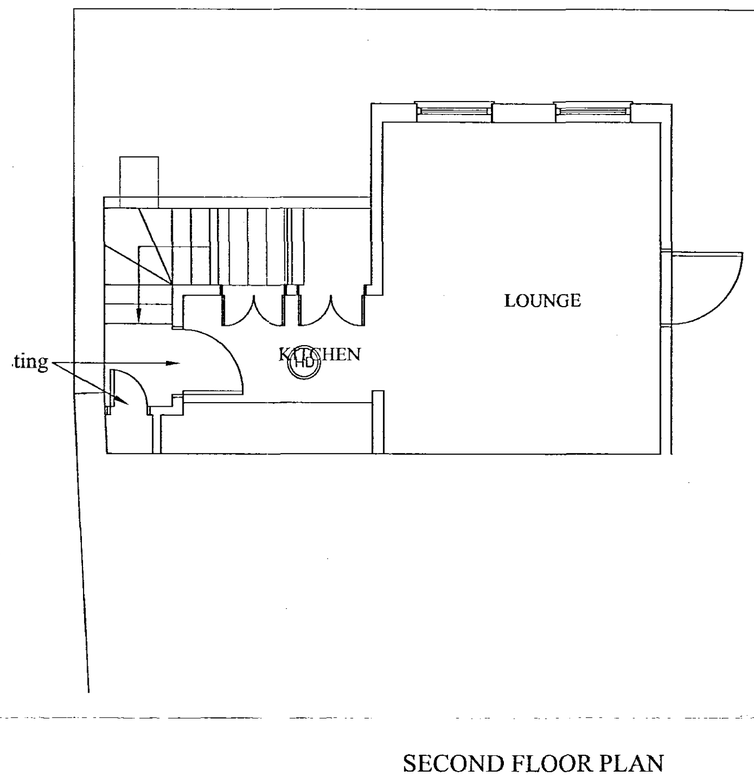

SECOND FLOOR PLAN

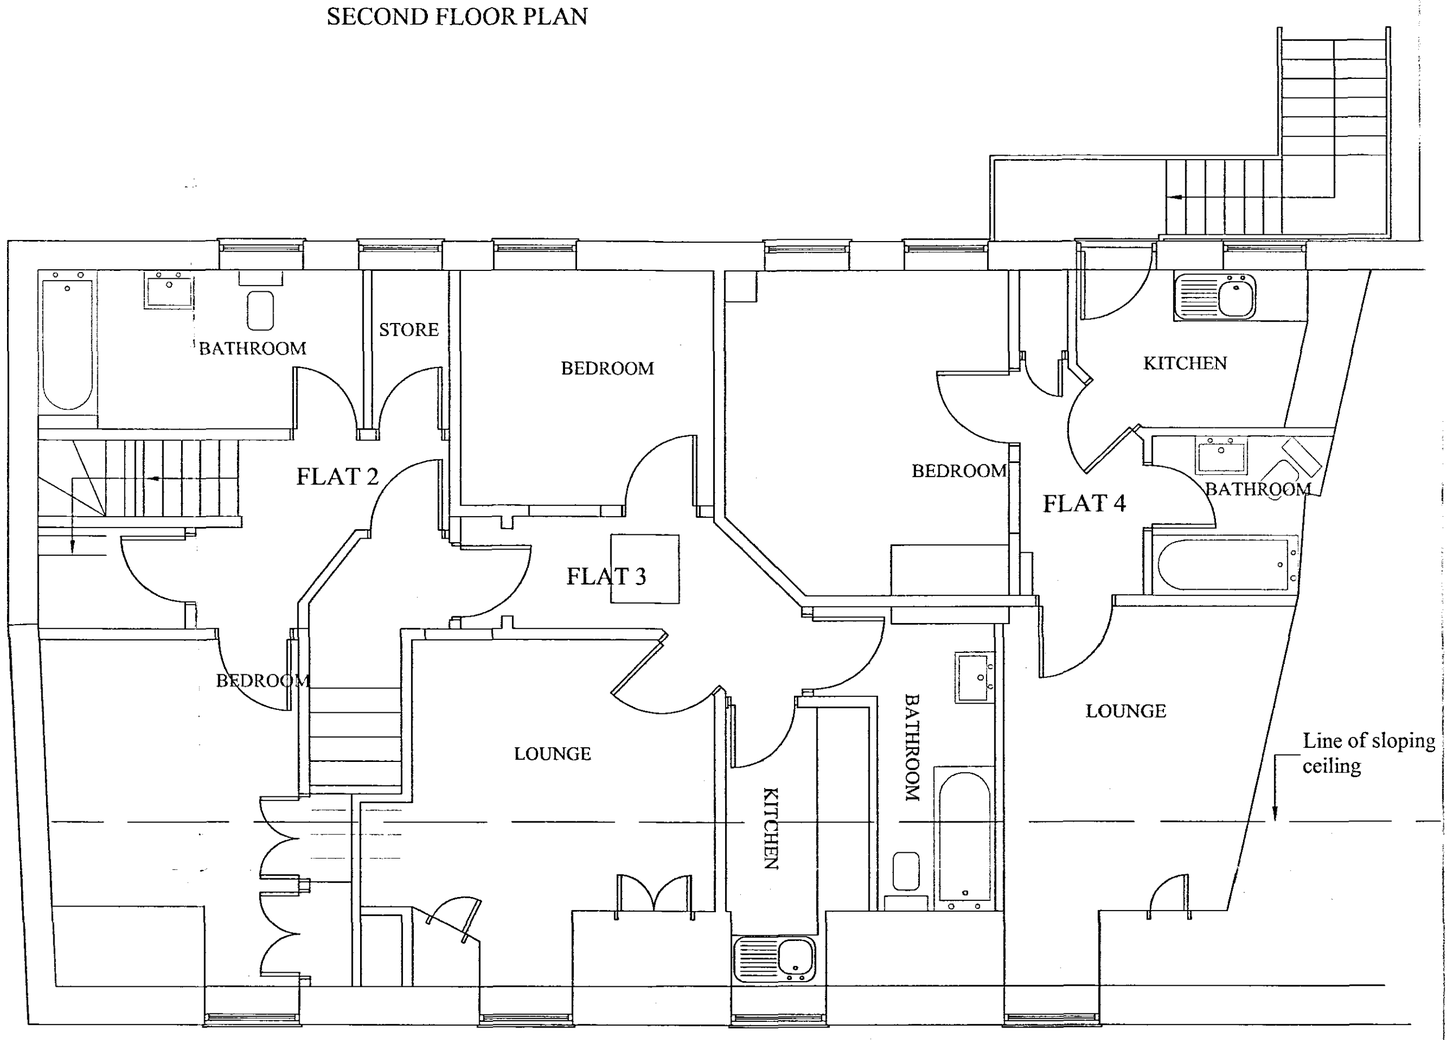

FIRST FLOOR PLAN

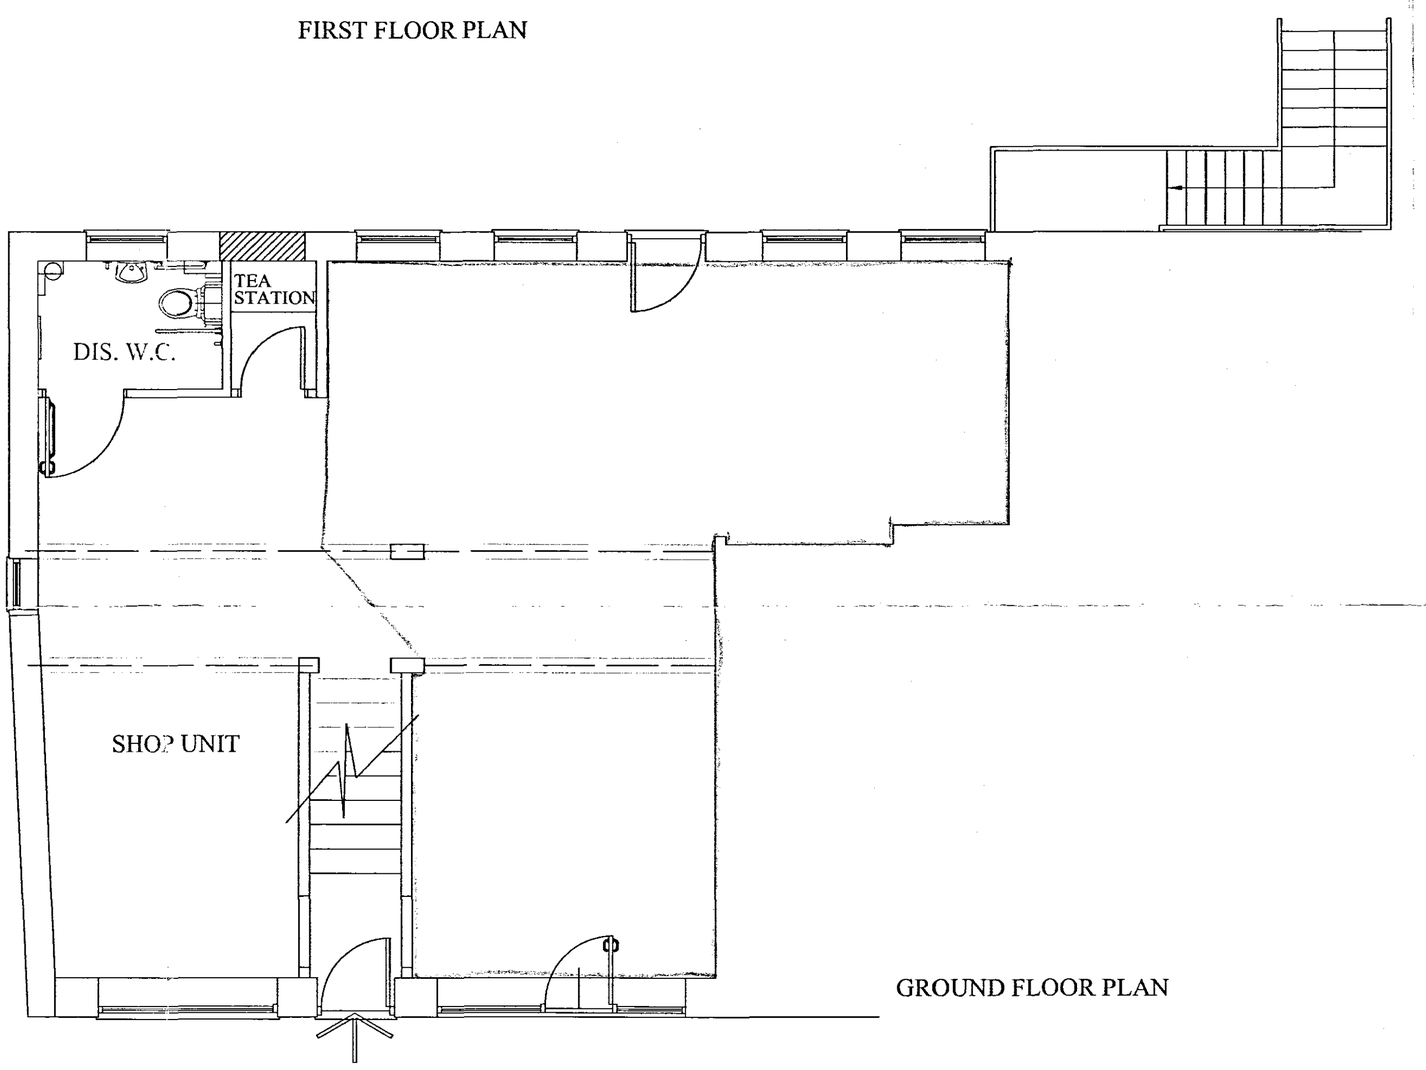

GROUND FLOOR PLAN

SHDC
Planning & Development
10 AUG 2005
Ref: 1084/05

DETERMINED
PLAN

date	revision

© Copyright. All Rights Reserved.
This drawing must not be reproduced without permission.
DO NOT SCALE.
The Contractor is responsible for checking all dimensions.

scale	@ A1	date
1:50, 1:100.		July 2005

project number / drawing number

78905 / 210

revision

drawing title
Proposed Floor Plans and Elevations..

project
Proposed Alternative Development
at 11-13 North Street
Crowland
for
Acorn Developments

ACCENT & WILKINSON
ARCHITECTS • LANDSCAPE ARCHITECTS
TOWN PLANNERS • CONSERVATIONISTS
Malborne House, 1 Benyon Grove, Herlington,
Orton Malborne, Peterborough PE2 5ZJ
Telephone: 01733 236666 Fax: 01733 236591
E-mail: admin@accentandwilkinson.co.uk