




EXISTING NORTH STREET ELEVATION.
SCALE 1:100.

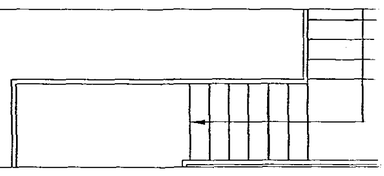


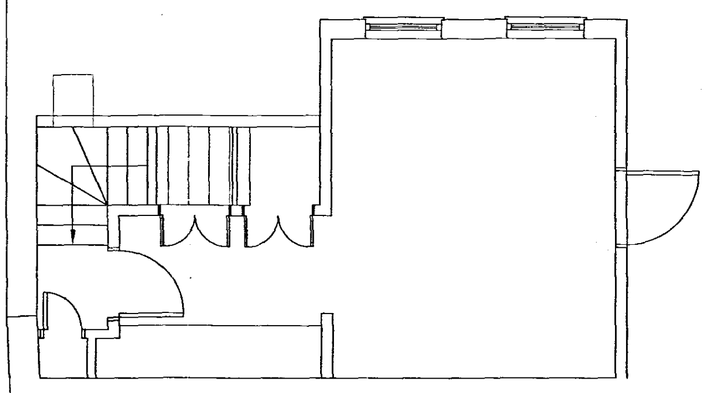

SECOND FLOOR PLAN

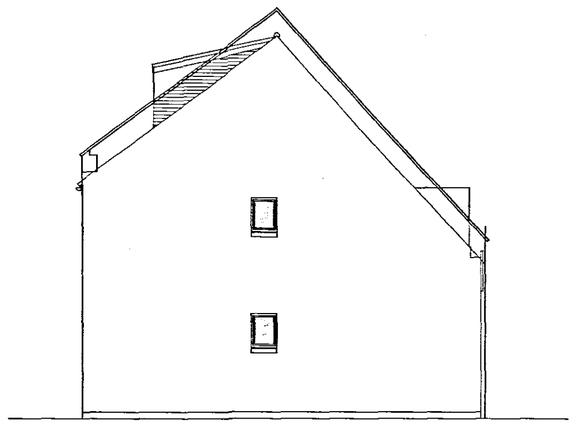


EXISTING NORTH GABLE ELEVATION.

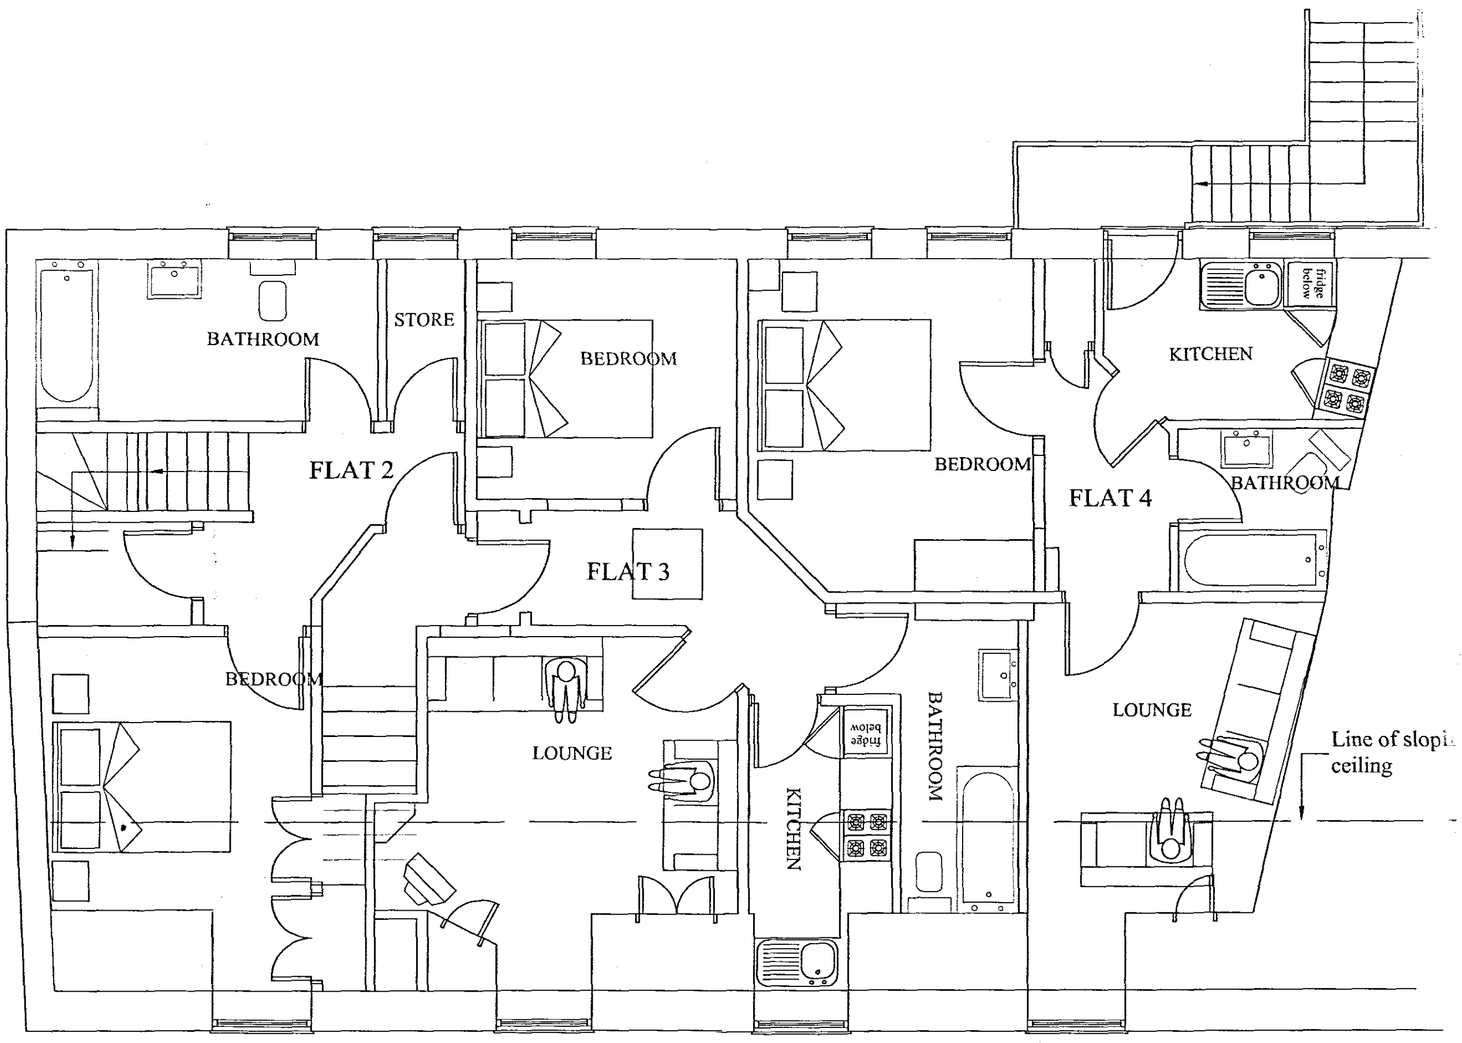

FIRST FLOOR PLAN - AS PREVIOUSLY
APPROVED VIA HO2/0628/05



EXISTING REAR EKLEVATION.

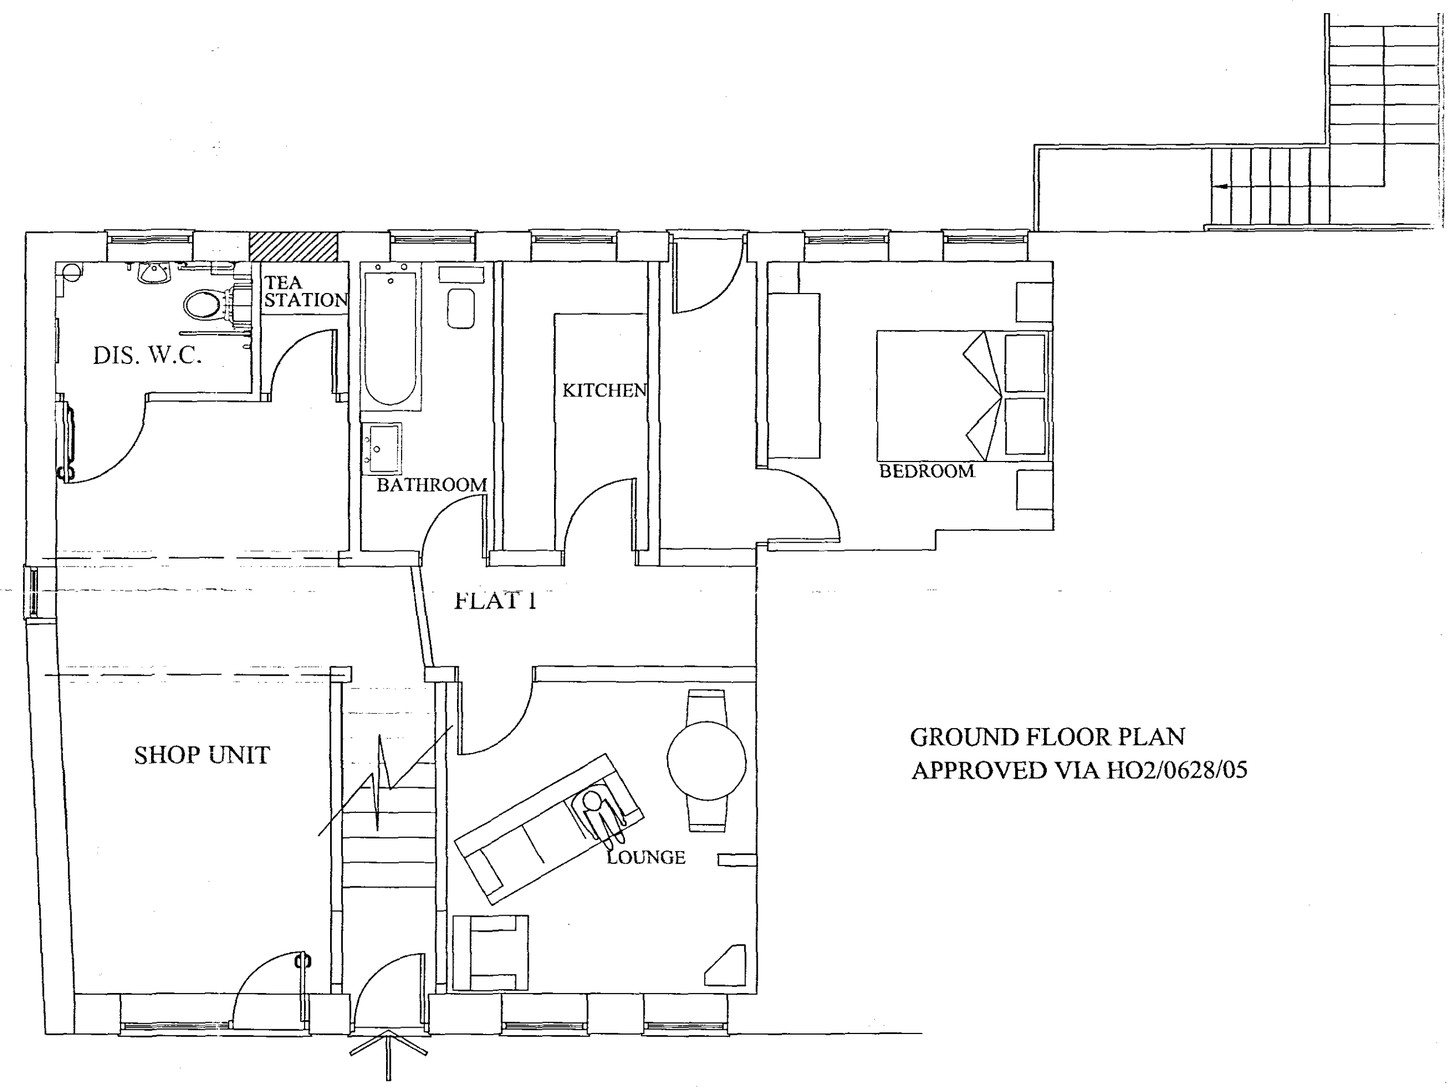

GROUND FLOOR PLAN
APPROVED VIA HO2/0628/05

DETERMINED PLAN

SHDC
Planning & Development
10 AUG 2005
Ref: 1084/05

B	Aug 05	Survey reflects planning approval HO2/0628/05.
	date	revision

© Copyright. All Rights Reserved.
This drawing must not be reproduced without permission.
DO NOT SCALE.
The Contractor is responsible for checking all dimensions.

scale: 1:50, 1:100. @ A1
date: April 2005

project number / drawing number: 78905 / 100-01

revision: B

drawing title: Existing Floor Plans and elevations.

project: Proposed Development at 11-13 North Street Crowland for Acorn Developments

ACCENT & WILKINSON
ARCHITECTS • LANDSCAPE AR
TOWN PLANNERS • CONSERVA
Malborne House, 1 Benyon Grove,
Orton Malborne, Peterborough PE2
Telephone: 01733 236666 Fax: 0
E-mail: admin@accentandwilkins