

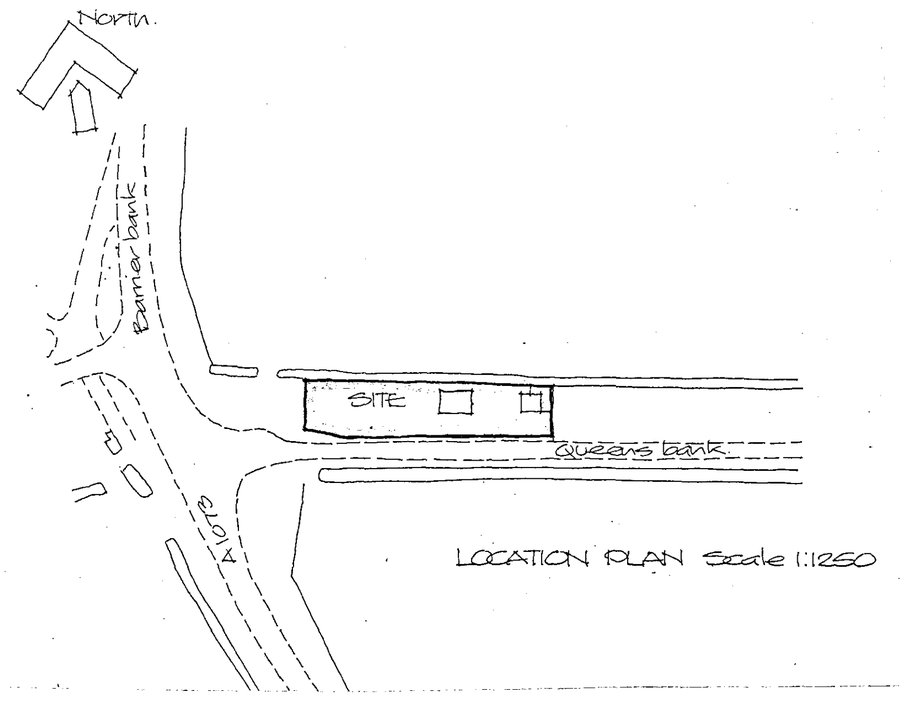


LOCATION PLAN Scale 1:1250

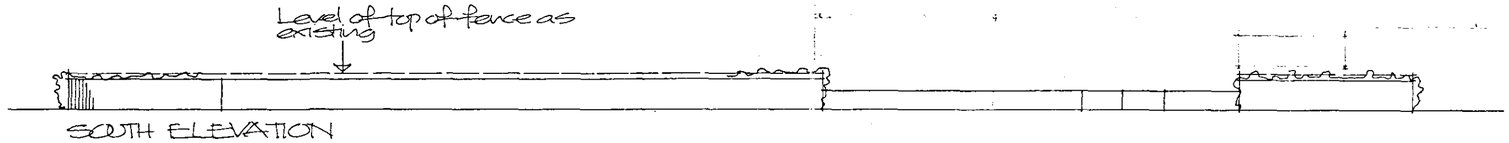


SOUTH ELEVATION

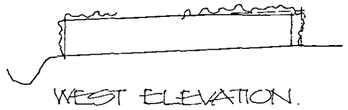

WEST ELEVATION.

Proposed new hedge planting to south and west boundaries of site to consist of:
Mainly hawthorn but with approx. 10% of other native species planting such as Alder, blackthorn, dog rose and holly.
Hedging plants to be nursery stock, approx. 600–900mm high when planted.

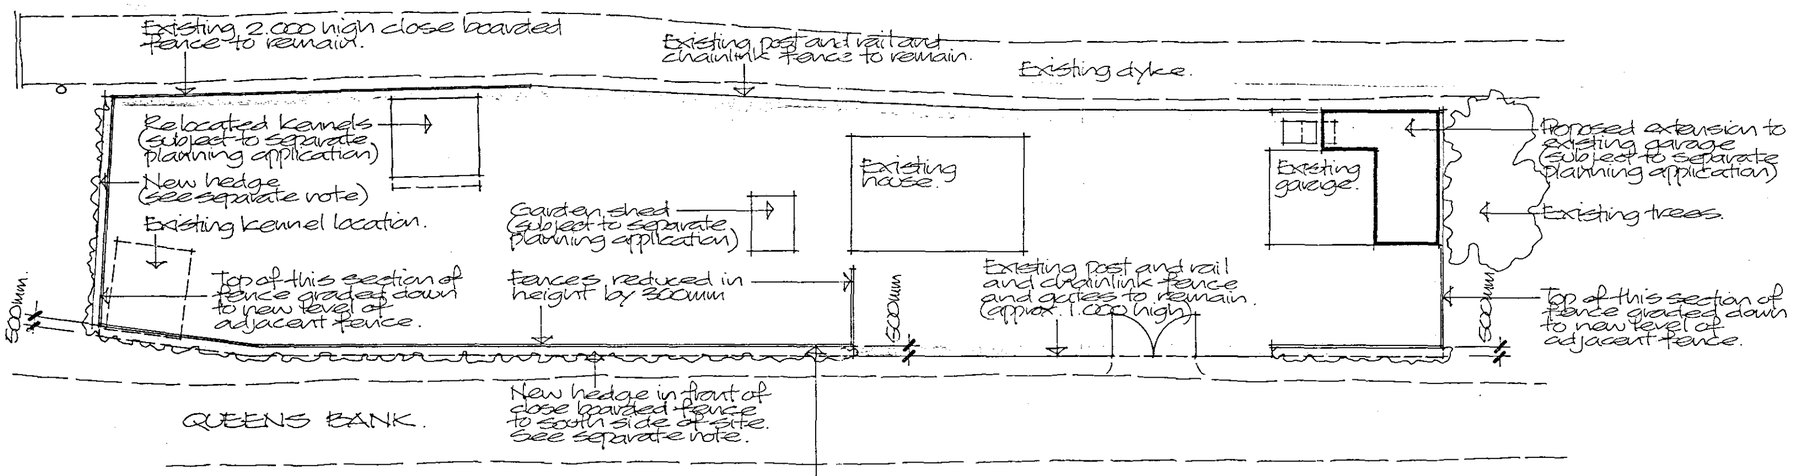

Existing 2.000 high close boarded timber fence reduced in height by 300mm and moved back from rear of grass verge by 500mm to full length of close boarded fence adjacent to road.

Existing fence to east, west and north boundaries to remain at 2.000 high as installed except section of fence adjacent to reduced fences which are to be graded down to reduced level.

SHDC
PLANNING & DEVELOPMENT
- 8 AUG 2007
Ref. 1100/07

Project
PROPOSED LANDSCAPING AND ~~BOUNDARY TREATMENT~~,
1 QUEENS BANK,
BROTHERHOUSE BAR,
COWBIT,
SPALDING.

ALAN HORNSBY
ARCHITECTURAL SERVICES LTD
"Little Acre"
Peal Hill, Cowbit,
Spalding, Lincs. PE12 6AW
Tel. Holbeach (01406) 380591

Client
MR & MRS J BLOOMFIELD

Scale 1:250 Drg. no. 07/39/01
Date July 2007