

This drawing is the copyright of David Turnock Architects.
Do not scale from this drawing. Check all dimensions on site. The contractor shall bring any discrepancies immediately to the notice of the Architect

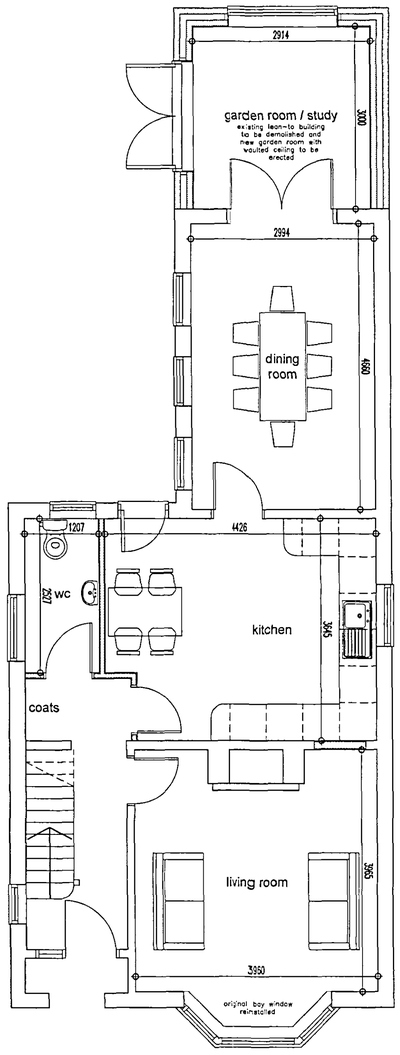

PROPOSED GROUND FLOOR PLAN A

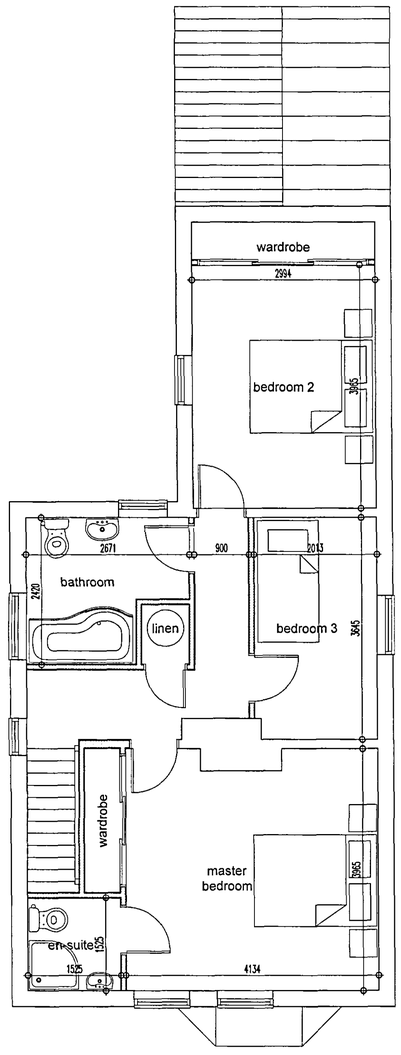

PROPOSED FIRST FLOOR PLAN

SHDC
PLANNING & DEVELOPMENT
10 AUG 2006
Ref. 1115/06

A 07-07-2006 Ground Floor WC added
revisions

DETERMINED PLAN

K Robinson
client

40 Broadway Crowland
project

Existing Building - Proposed Floor Plans
title

1174AB0211 A
drawing number

scale 1:50 @ A1 drawn DTA
date MAY 2006 checked

DAVID TURNOCK ARCHITECTS
Datum House 3 Commerce Road
Lynch Wood Peterborough PE2 6LR
Phone 01733 393010 Fax 01733 393013
Email info@dtarchitects.co.uk