


This drawing is the copyright of David Turnock Architects.
Do not scale from this drawing. Check all dimensions on site. The contractor shall bring any discrepancies immediately to the notice of the Architect

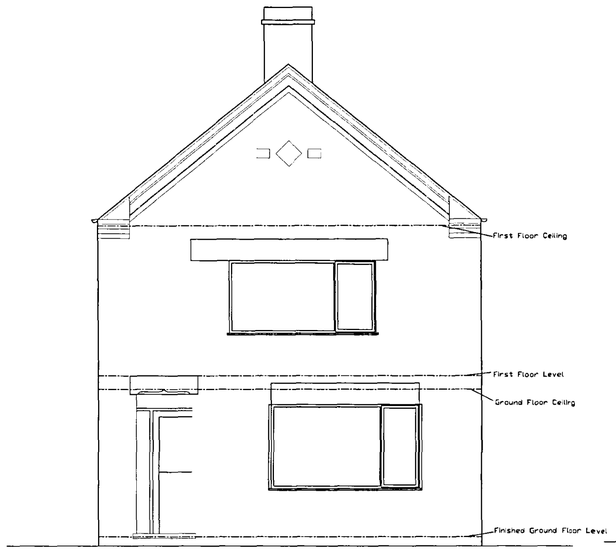


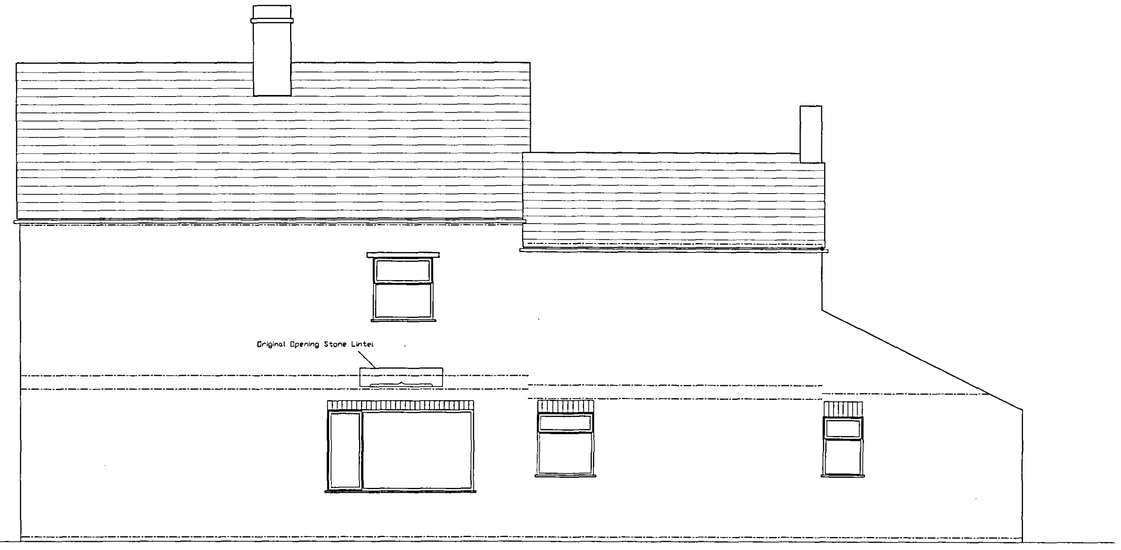

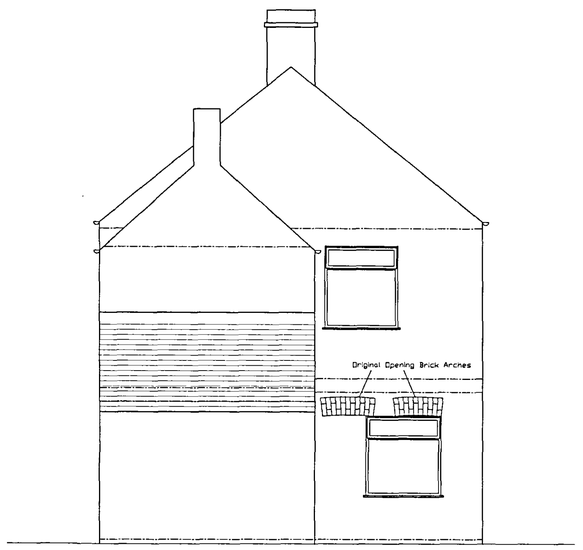



FIRST FLOOR PLAN

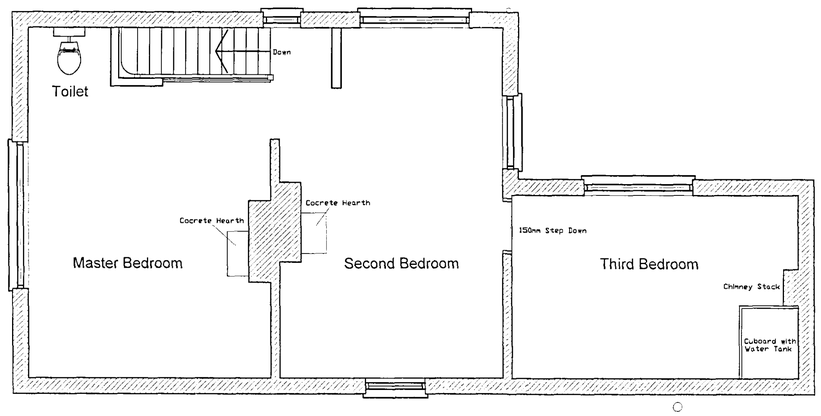

SHDC
PLANNING & DEVELOPMENT
10 AUG 2006
Ref. 1115/06

DETERMINED PLAN

revisions

K.Robinson
client

40 Broadwaw, Crowland
project

Proposed
Existing First Floor Plan & Elevations
title

1174AX0202
drawing number

scale 1:50 @ A1 drawn DTA
date JULY 06 checked

DAVID TURNOCK ARCHITECTS
Datum House 3 Commerce Road
Lynch Wood Peterborough PE2 6LR
Phone 01733 393010 Fax 01733 393013
Email info@dtarchitects.co.uk