
This drawing is the copyright of David Turnock Architects.
Do not scale from this drawing. Check all dimensions on site. The contractor shall bring any discrepancies immediately to the notice of the Architect



PROPOSED FRONT ELEVATION



PROPOSED FRONT ELEVATION

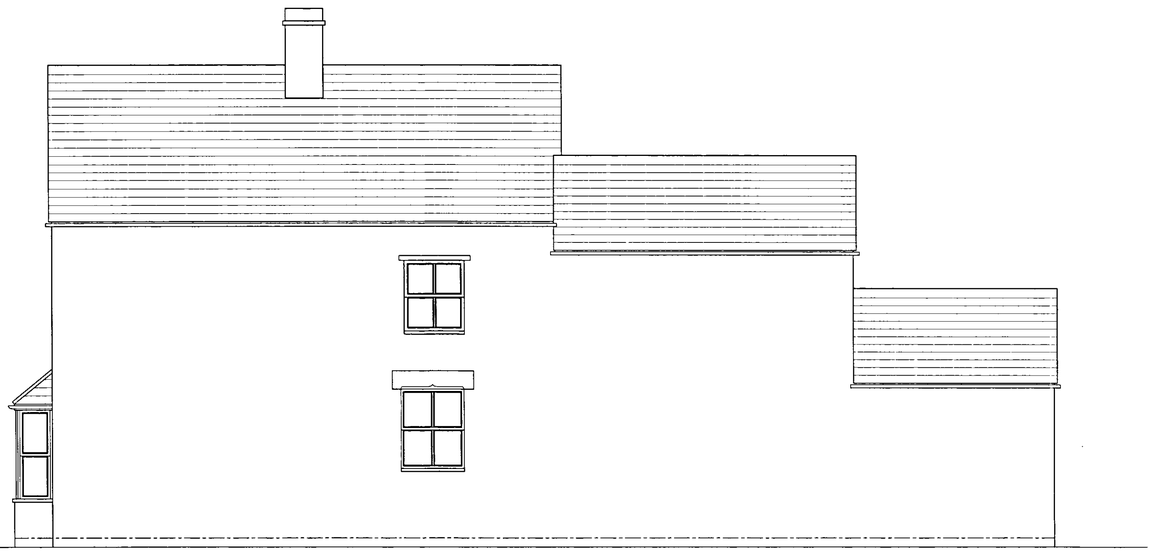

PROPOSED REAR ELEVATION



PROPOSED FRONT ELEVATION

SHDC
PLANNING & DEVELOPMENT
10 AUG 2006
Ref. 11/1506

revisions

K Robinson
client

40 Broadway Crowland
project

DETERMINED PLAN

Existing Building - Proposed Elevations
title

1174AB0811
drawing number

scale 1:50 @ A1 drawn DTA
date MAY 2006 checked

DAVID TURNOCK ARCHITECTS
Datum House 3 Commerce Road
Lynch Wood Peterborough PE2 6LR
Phone 01733 393010 Fax 01733 393013
Email info@dtarchitects.co.uk