
This drawing is the copyright of David Turnock Architects.
Do not scale from this drawing. Check all dimensions on site. The contractor shall bring any discrepancies immediately to the notice of the Architect

BROADWAY

Approximate Line of Boundary Fence

Approximate Line of Boundary Fence

GROUND FLOOR PLAN

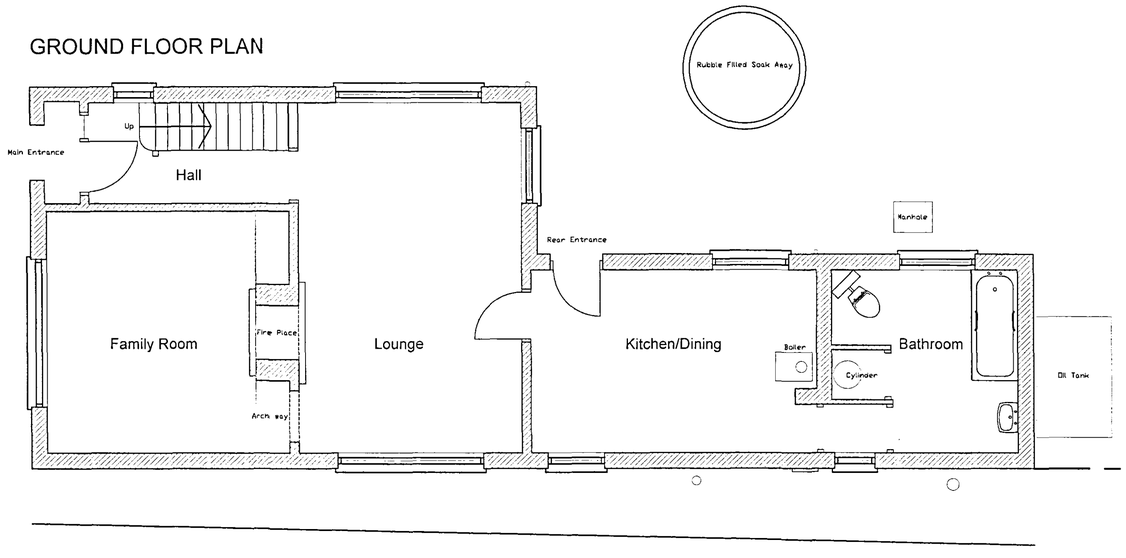

Approximate Line of Boundary Fence

REFORM STREET

SHDC
PLANNING & DEVELOPMENT
10 AUG 2006
Ref. 1115/06

revisions

K.Robinson
client

DETERMINED PLAN

40 Broadway, Crowland
project

Existing Ground Floor Plan & Site Plan
title

1174AX0201
drawing number

scale 1:50 @ A1 drawn DTA
date JULY 06 checked

DAVID TURNOCK ARCHITECTS
Datum House 3 Commerce Road
Lynch Wood Peterborough PE2 6LR
Phone 01733 393010 Fax 01733 393013
Email info@dtarchitects.co.uk